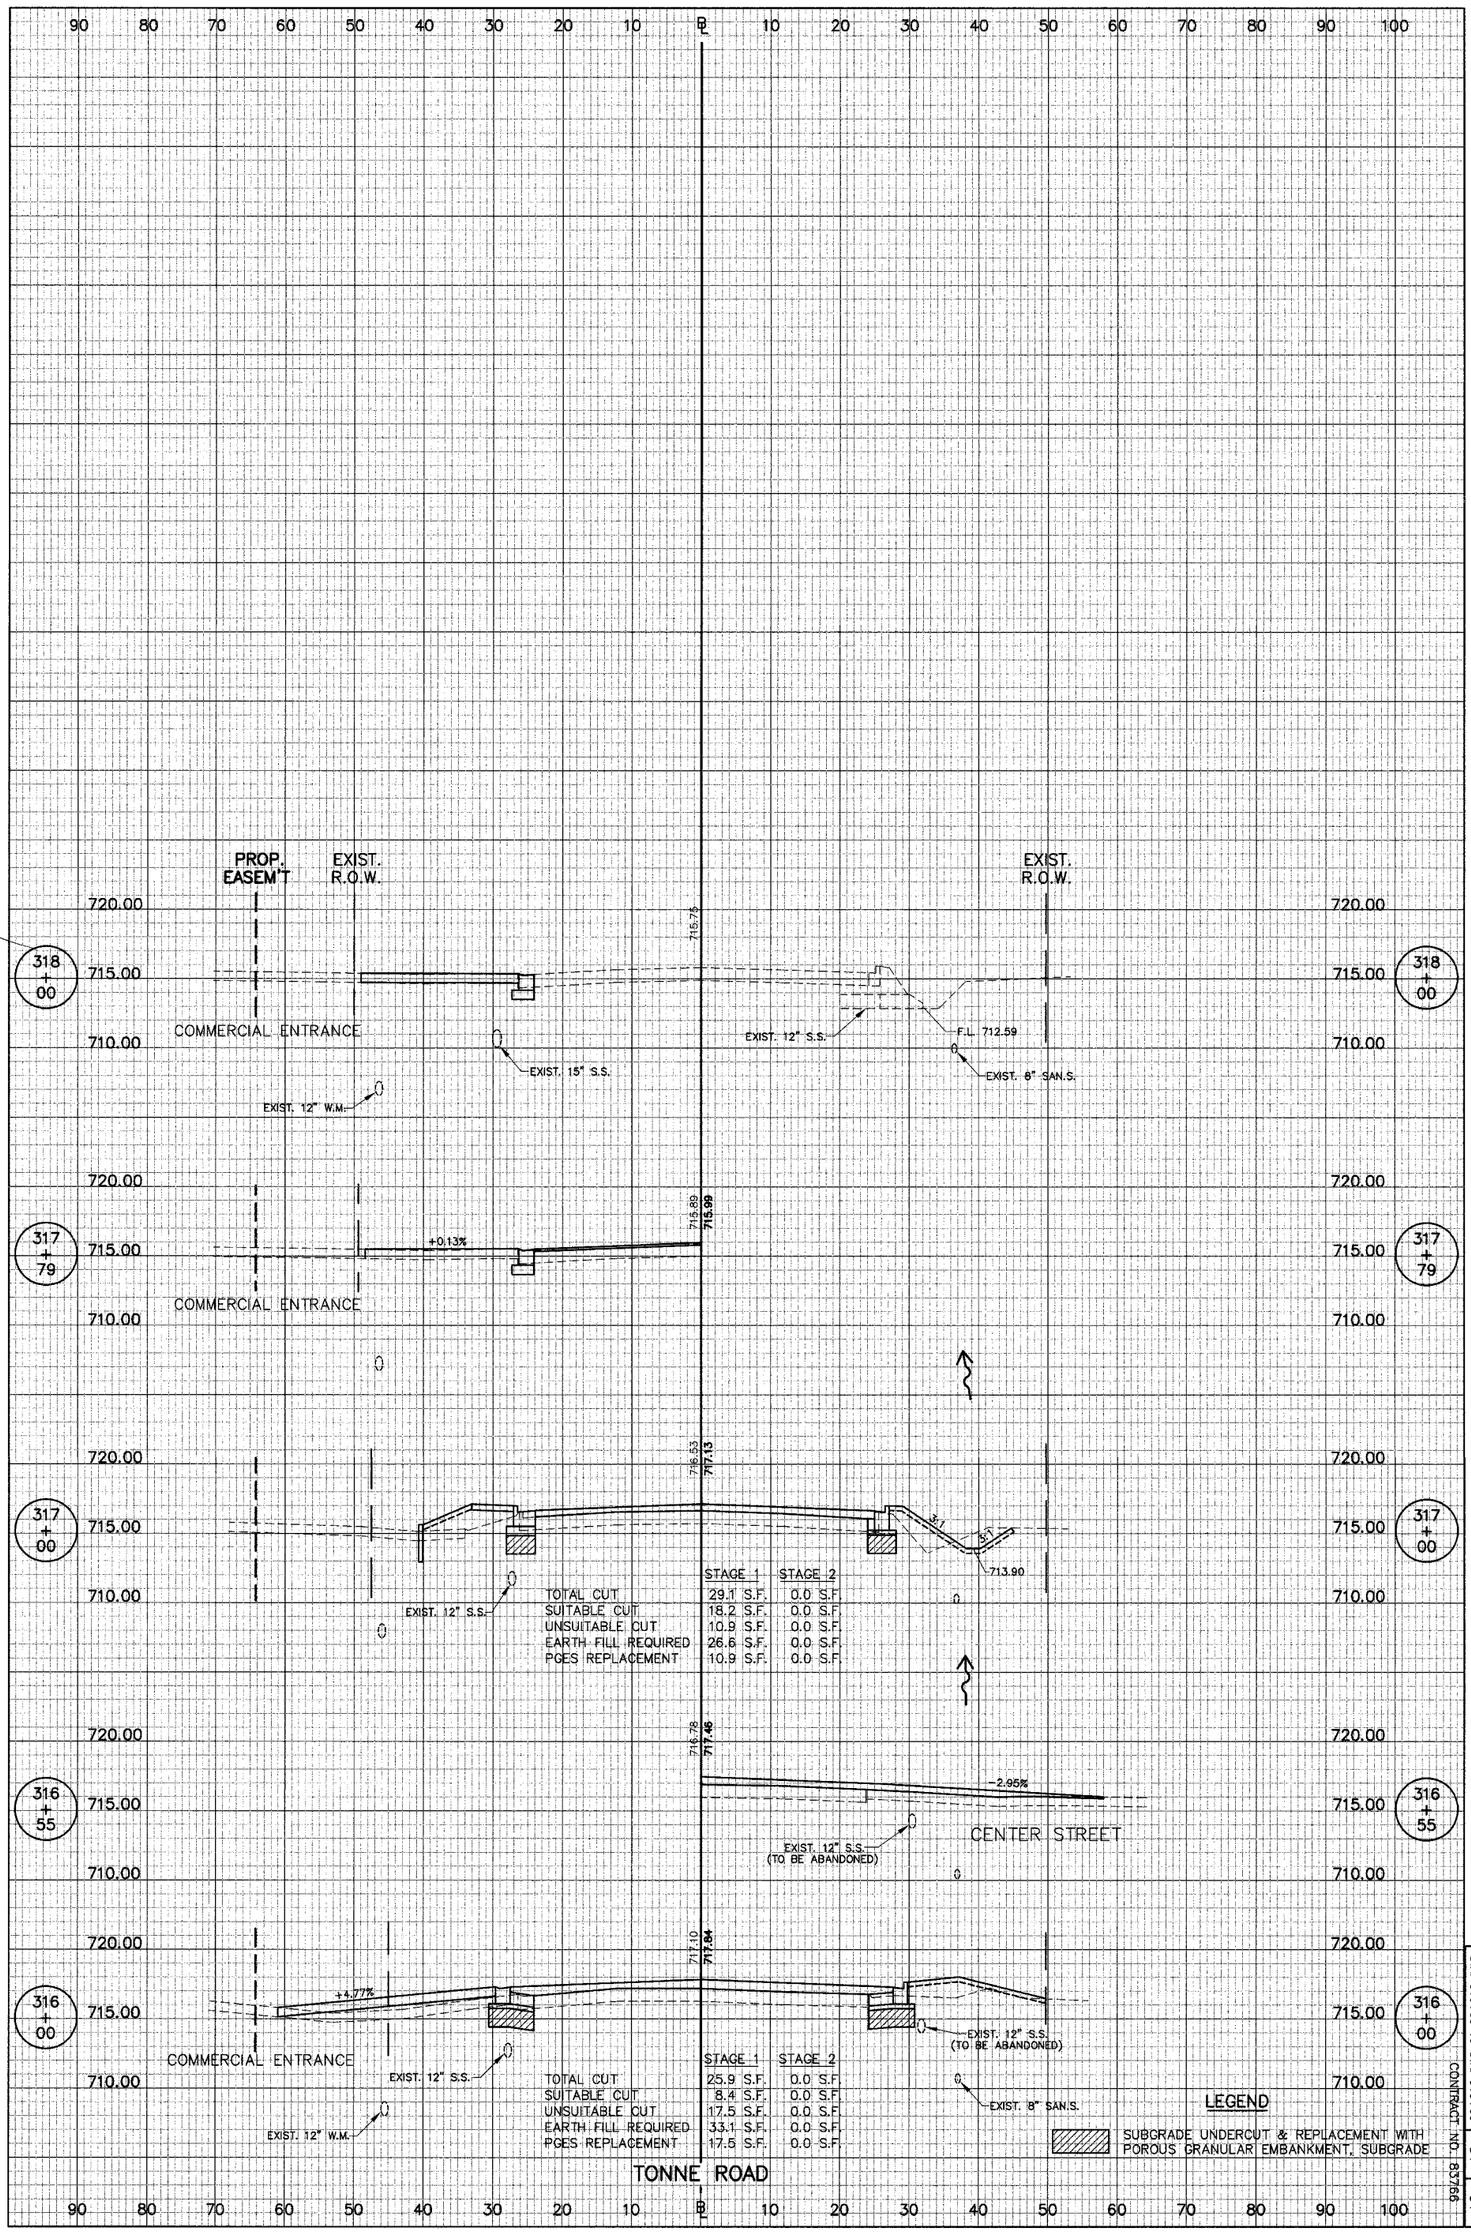

	STAGE 1	STAGE 2
TOTAL CUT	29.1 S.F.	0.0 S.F.
SUITABLE CUT	18.2 S.F.	0.0 S.F.
UNSUITABLE CUT	10.9 S.F.	0.0 S.F.
EARTH FILL REQUIRED	26.6 S.F.	0.0 S.F.
PGES REPLACEMENT	10.9 S.F.	0.0 S.F.

	STAGE 1	STAGE 2
TOTAL CUT	25.9 S.F.	0.0 S.F.
SUITABLE CUT	8.4 S.F.	0.0 S.F.
UNSUITABLE CUT	17.5 S.F.	0.0 S.F.
EARTH FILL REQUIRED	33.1 S.F.	0.0 S.F.
PGES REPLACEMENT	17.5 S.F.	0.0 S.F.

LEGEND

SUBGRADE UNDERCUT & REPLACEMENT WITH POROUS GRANULAR EMBANKMENT, SUBGRADE

TONNE ROAD

STA. 316+00 TO STA. 318+00

CONTRACT NO. 83766

TOTAL SHEETS 84

SHEET NO. 84