February 04, 2005 9:13:22 a.m.
G:\LD2\030501B1_PHASE1\DWG\PP-BASE_DEANST.DWG

F.A.P. ROUTE	COUNTY SECTION 99-00243-00-PV	COUNTY	TOTAL SHTS.	SHEET NO.
336	CONTRACT NO. 83782	KANE	268	83
PLAN & PROFILE STA. 252+50 TO STA. 254+30				
F.H.W.A. REG.5	ILLINOIS	PROJECT F-0336(008)		

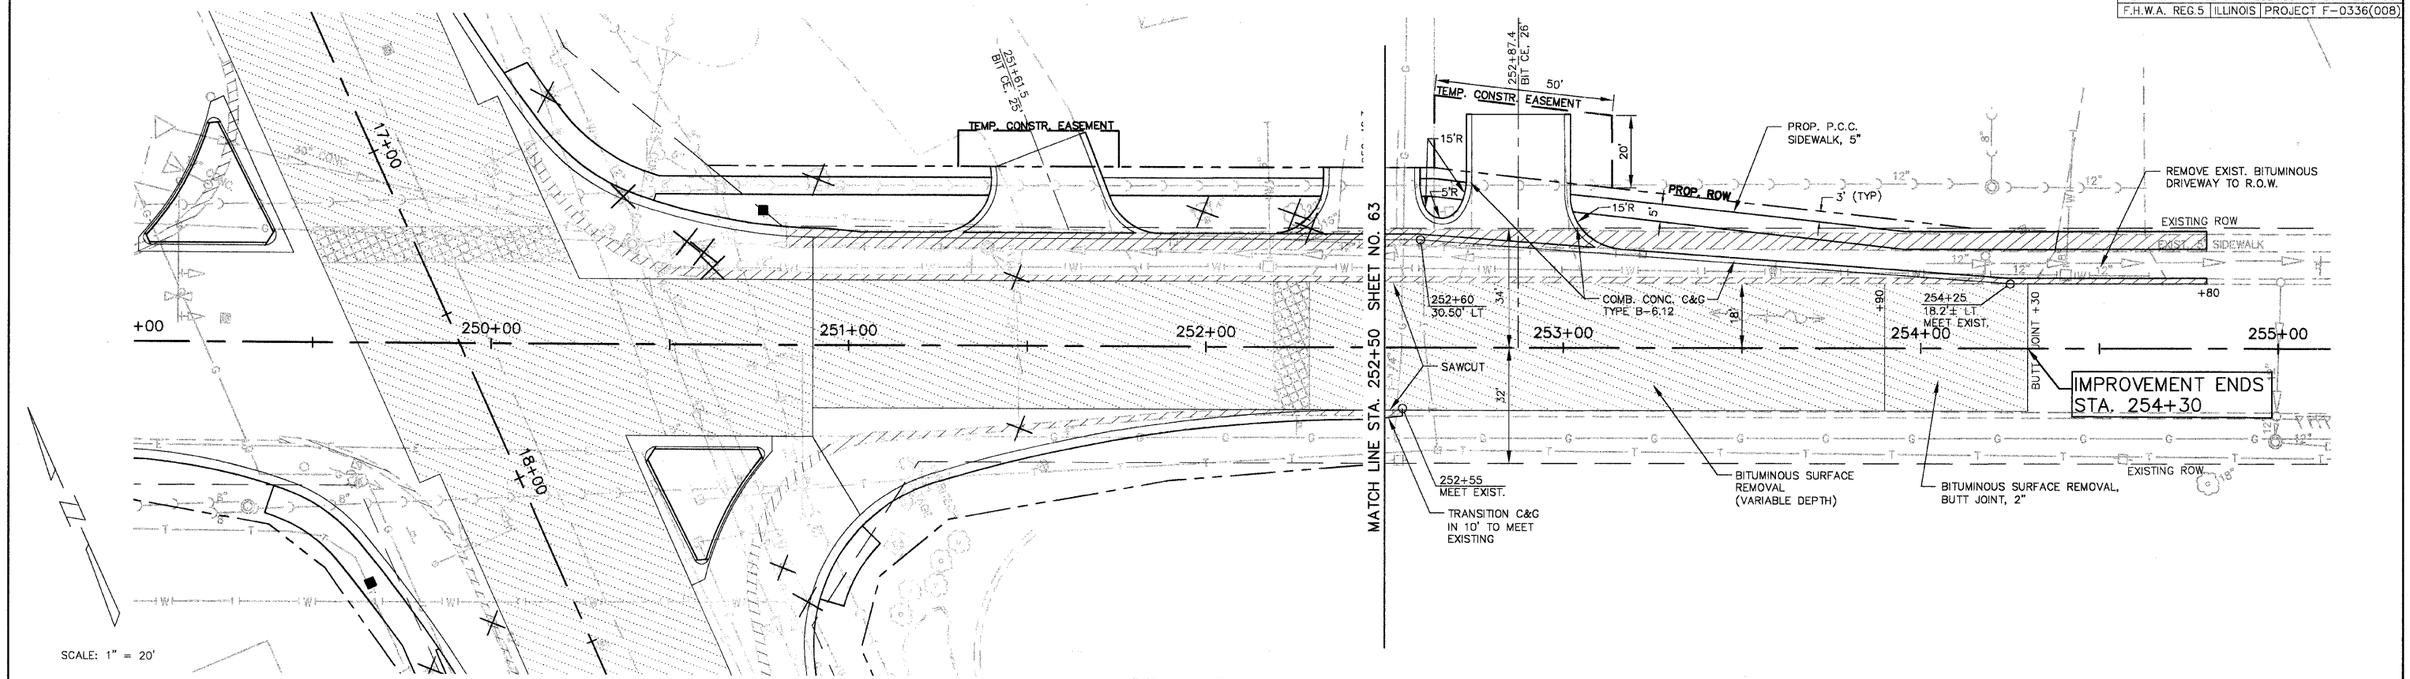
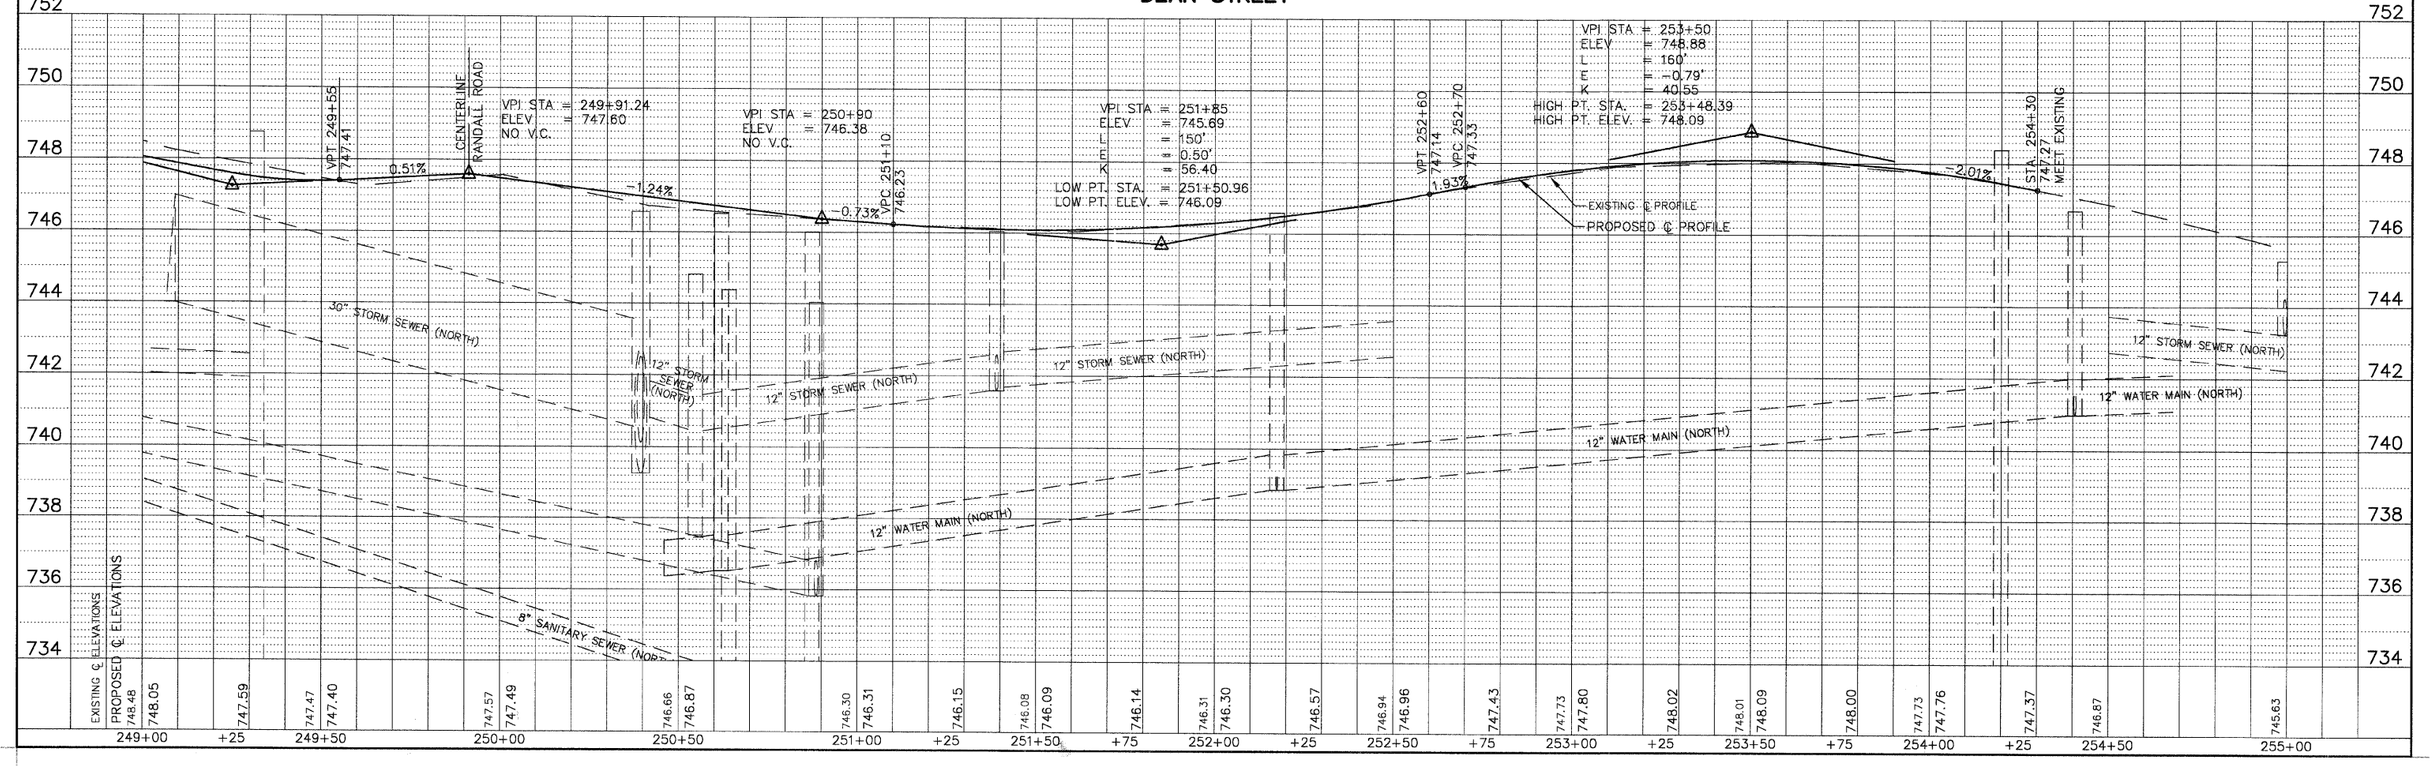
DEAN STREET