F.A. RTE.	SECTION	COUNTY	TOTAL SHEETS	SHEET NO.
1419	04-00239-00-TL	COOK	34	24
STA.		TO STA.		
FED. ROAD DIST. NO.	ILLINOIS	FED. AID PROJECT		

83792

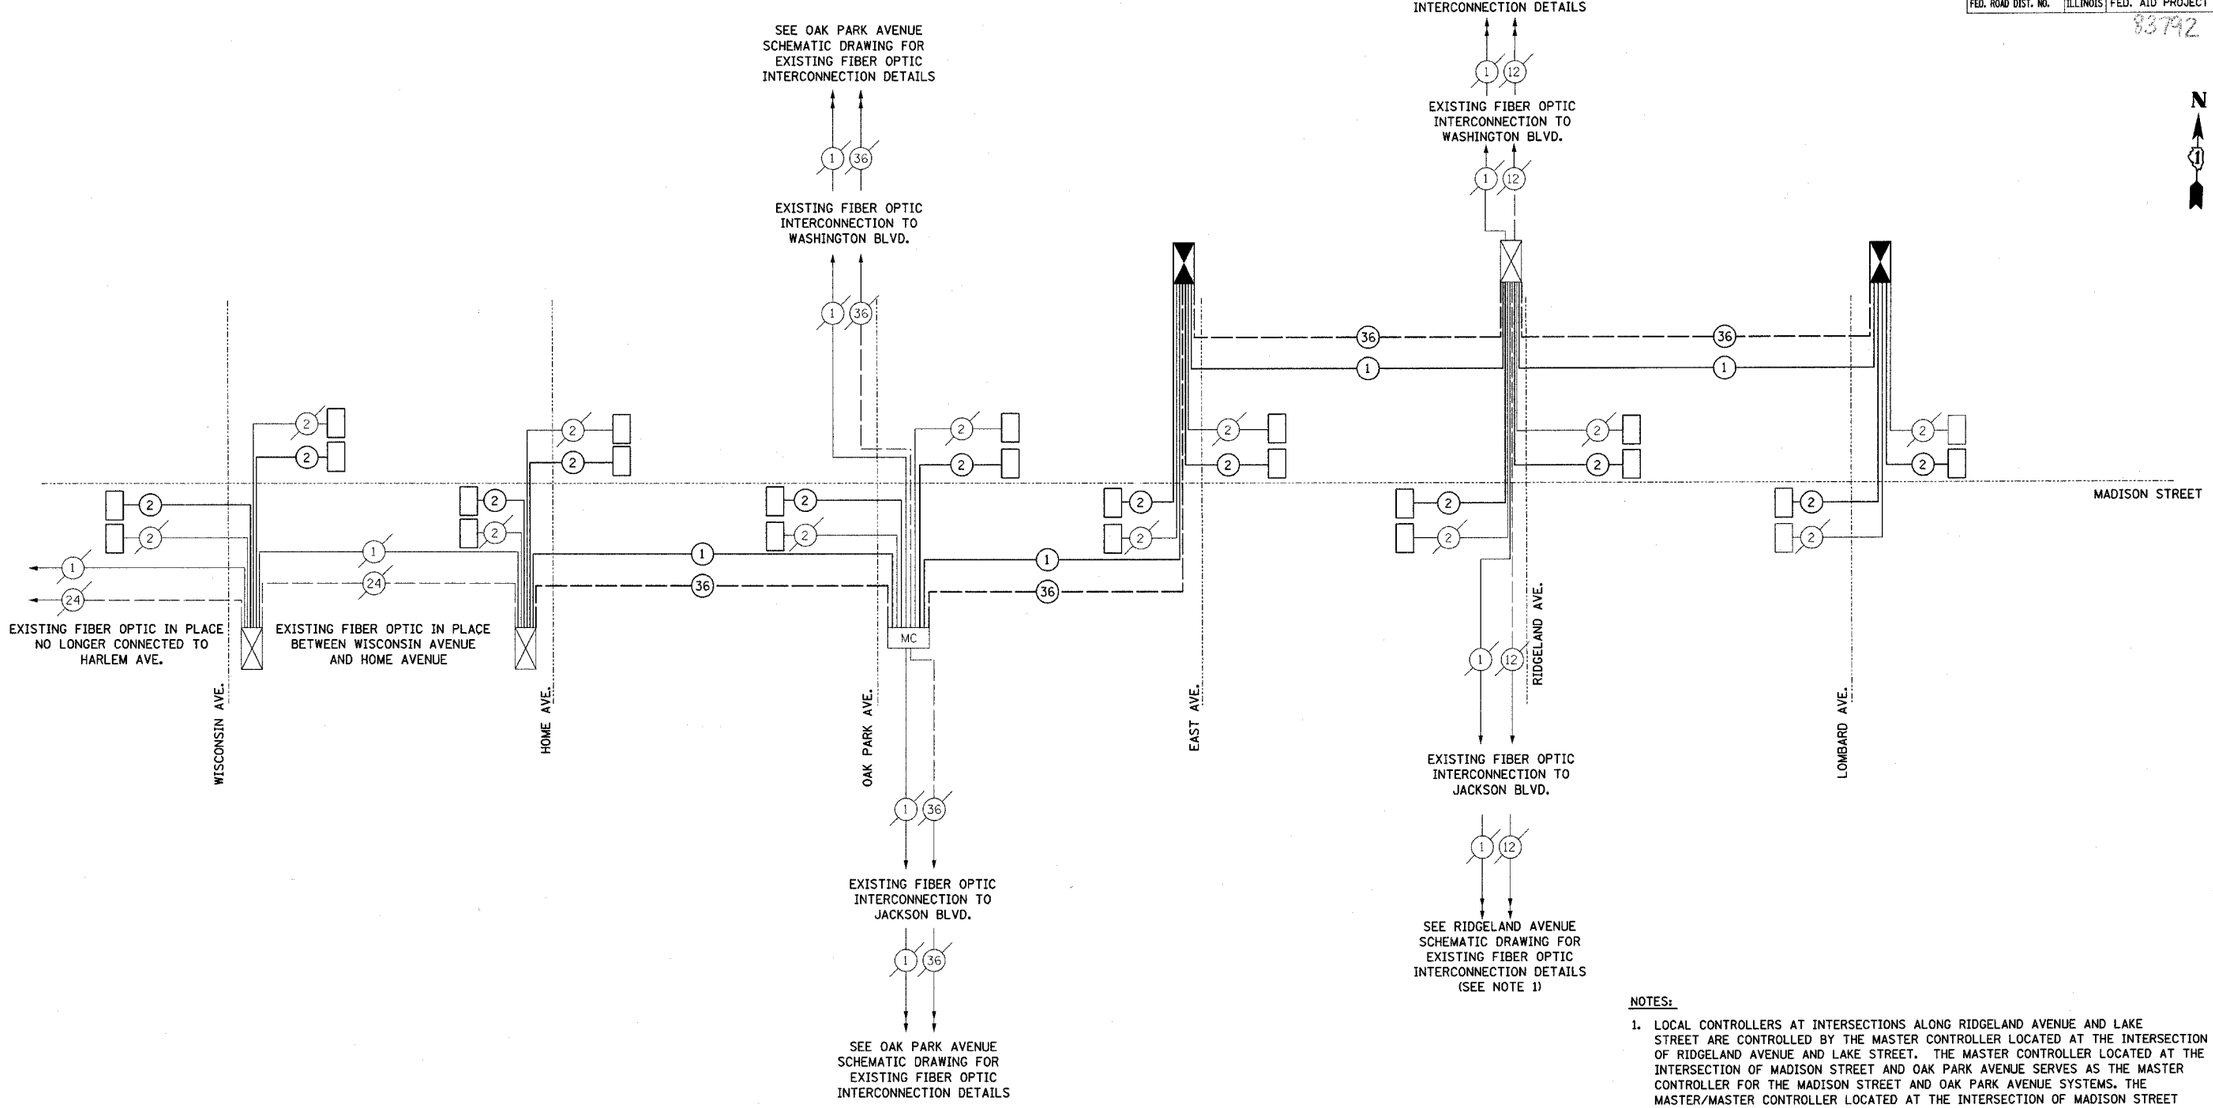

NOTES:

1. LOCAL CONTROLLERS AT INTERSECTIONS ALONG RIDGELAND AVENUE AND LAKE STREET ARE CONTROLLED BY THE MASTER CONTROLLER LOCATED AT THE INTERSECTION OF RIDGELAND AVENUE AND LAKE STREET. THE MASTER CONTROLLER LOCATED AT THE INTERSECTION OF MADISON STREET AND OAK PARK AVENUE SERVES AS THE MASTER CONTROLLER FOR THE MADISON STREET AND OAK PARK AVENUE SYSTEMS. THE MASTER/MASTER CONTROLLER LOCATED AT THE INTERSECTION OF MADISON STREET AND OAK PARK AVENUE IS LINKED TO THE SUB/MASTER CONTROLLER LOCATED AT THE INTERSECTION OF RIDGELAND AVENUE AND LAKE STREET.

ITEM	UNIT	TOTAL
CONDUIT PUSHED, 2" DIA., GALVANIZED STEEL	FOOT	4539
HANDHOLE	EACH	6
TRANSCEIVER - FIBER OPTIC	EACH	2
ELECTRIC CABLE IN CONDUIT, TRACER, NO 14/1C	FOOT	6342
REOPTIMIZE EXISTING SIGNAL SYSTEM	L SUM	1
FIBER OPTIC CABLE IN CONDUIT NO. 62.5/125 MM24F SM 12F	FOOT	6342

STRAND ASSOCIATES, INC. ENGINEERS

REVISIONS NAME	DATE

ILLINOIS DEPARTMENT OF TRANSPORTATION

FAU 1419
MADISON STREET
INTERCONNECT SCHEMATIC

SCALE: VERT. NONE HORIZ.
DATE 06/05/2005
DRAWN BY RKK
CHECKED BY JRM

FILENAME: s:\@SA\751-800\784\422\micros\Sheets\madison-schematic.dgn
DATE: 06/05/2005
TIME: 10:51:58 PM