RTE #	SECTION	COUNTY	TOTAL SHEETS	SHEET NO.
CH	A47	LAKE	176	44
STA. 38+00	TO STA. 43+00			
03-00088-00-FP	ILLINOIS	SURFACE TRANSPORTATION FUNDING		

CONTRACT NUMBER 83807

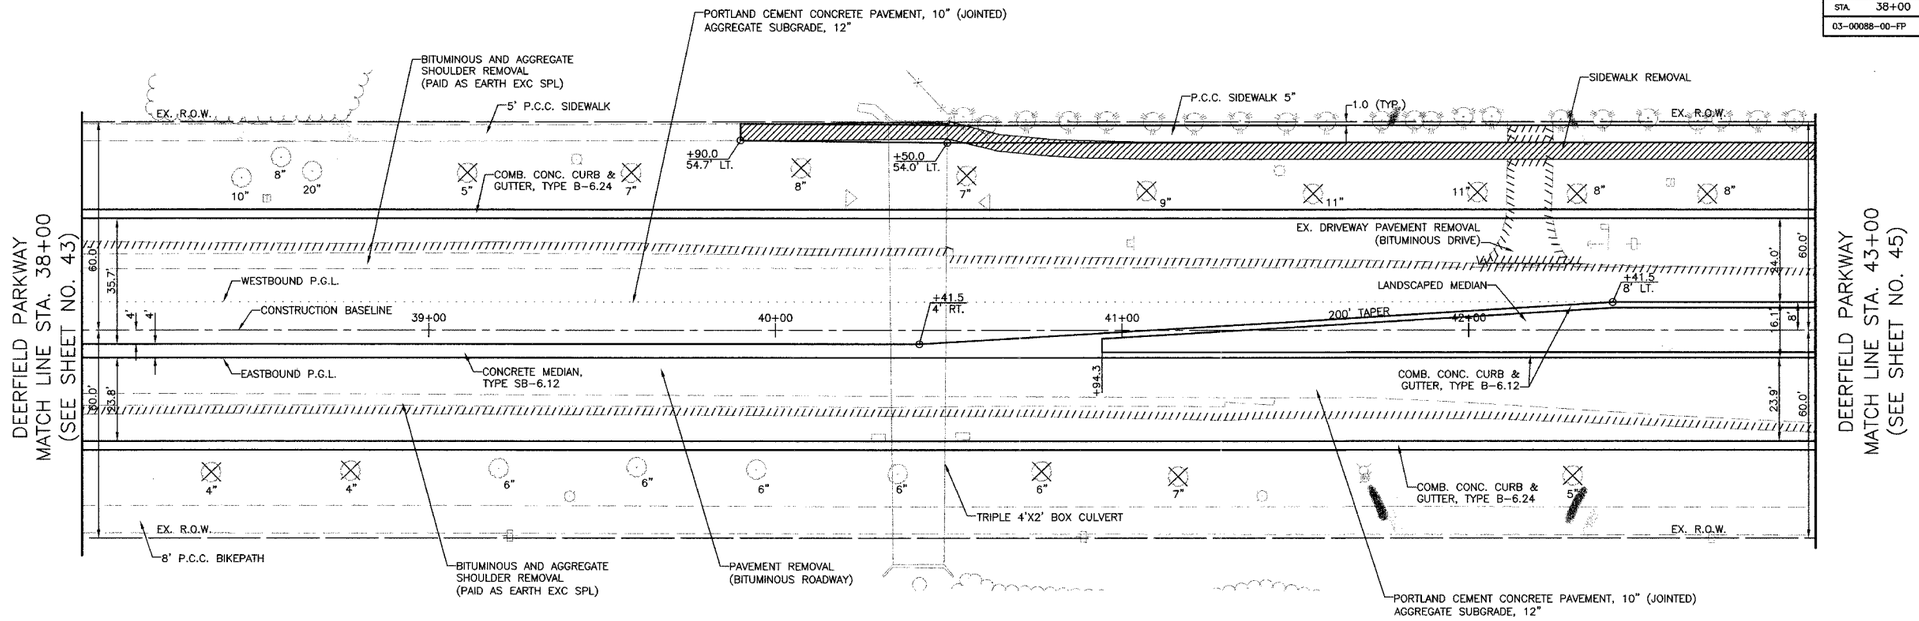

GENERAL NOTE:
ALL DRIVEWAY RADII SHALL BE 15' UNLESS OTHERWISE NOTED. FOR ADDITIONAL DRIVEWAY DETAILS, SEE SHEET 168.

DEERFIELD PARKWAY

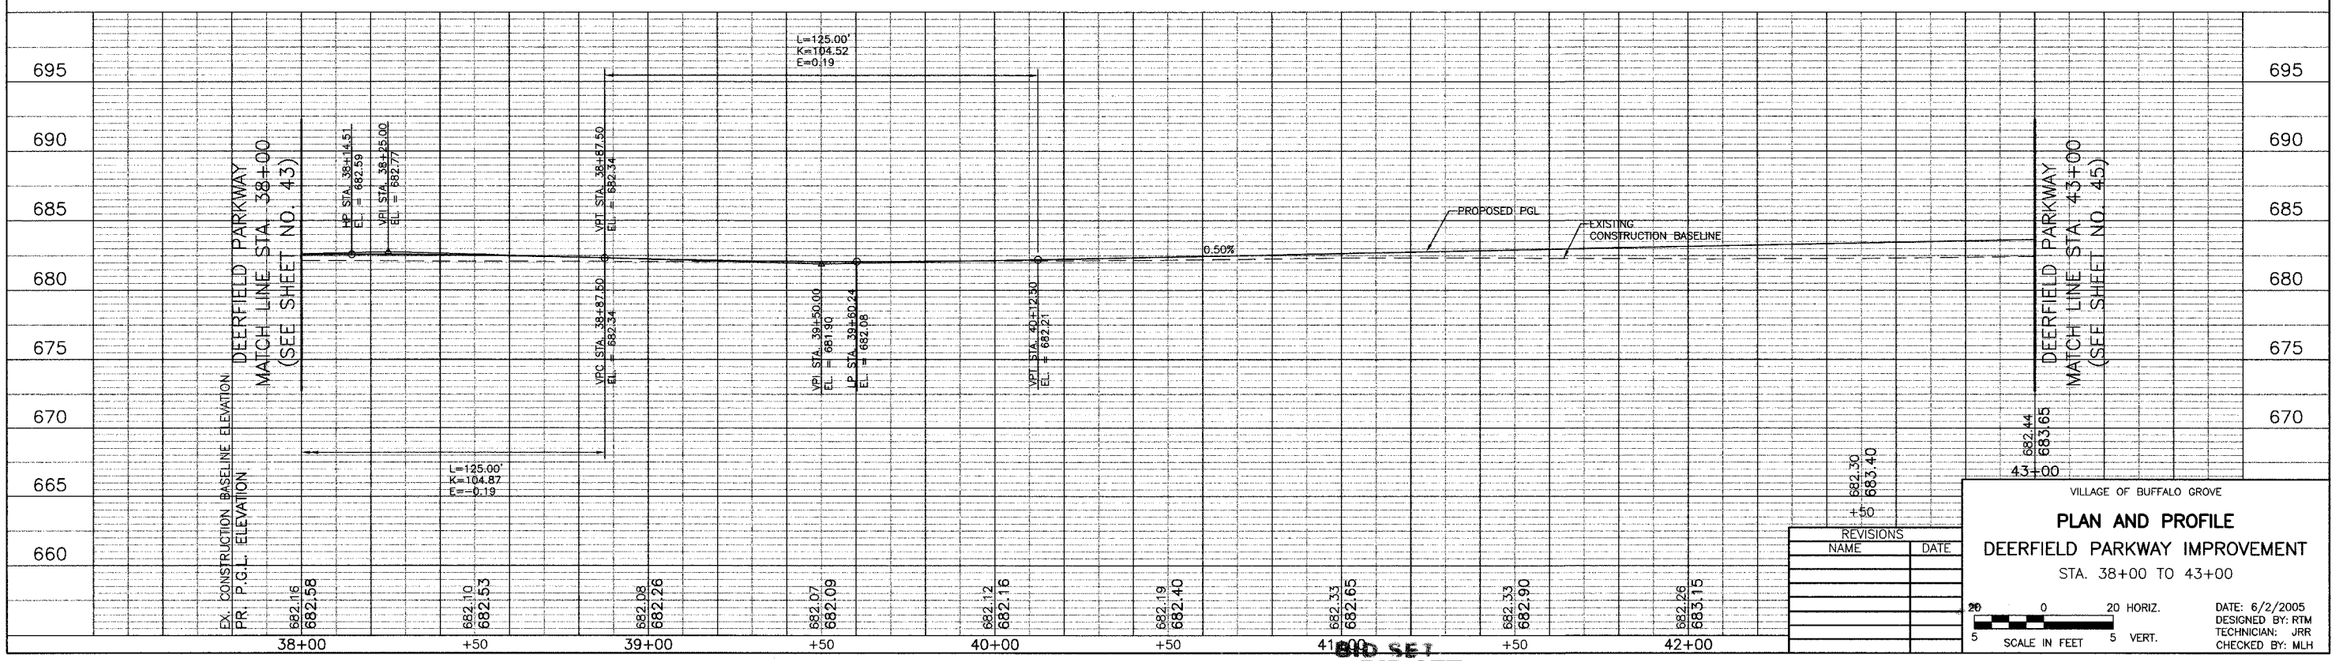

REVISIONS	
NAME	DATE

VILLAGE OF BUFFALO GROVE

PLAN AND PROFILE

DEERFIELD PARKWAY IMPROVEMENT

STA. 38+00 TO 43+00

20 0 20 HORIZ.
5 5 VERT.
SCALE IN FEET

DATE: 6/2/2005
DESIGNED BY: RTM
TECHNICIAN: JRR
CHECKED BY: MLH

BID SET

BID SET