RTE #	SECTION	COUNTY	TOTAL SHEETS	SHEET NO
CH	A47	LAKE	176	63
STA.	27+50	TO STA.	33+00	
03-00088-00-FP		ILLINOIS	SURFACE TRANSPORTATION FUNDING	

CONTRACT NUMBER 83807

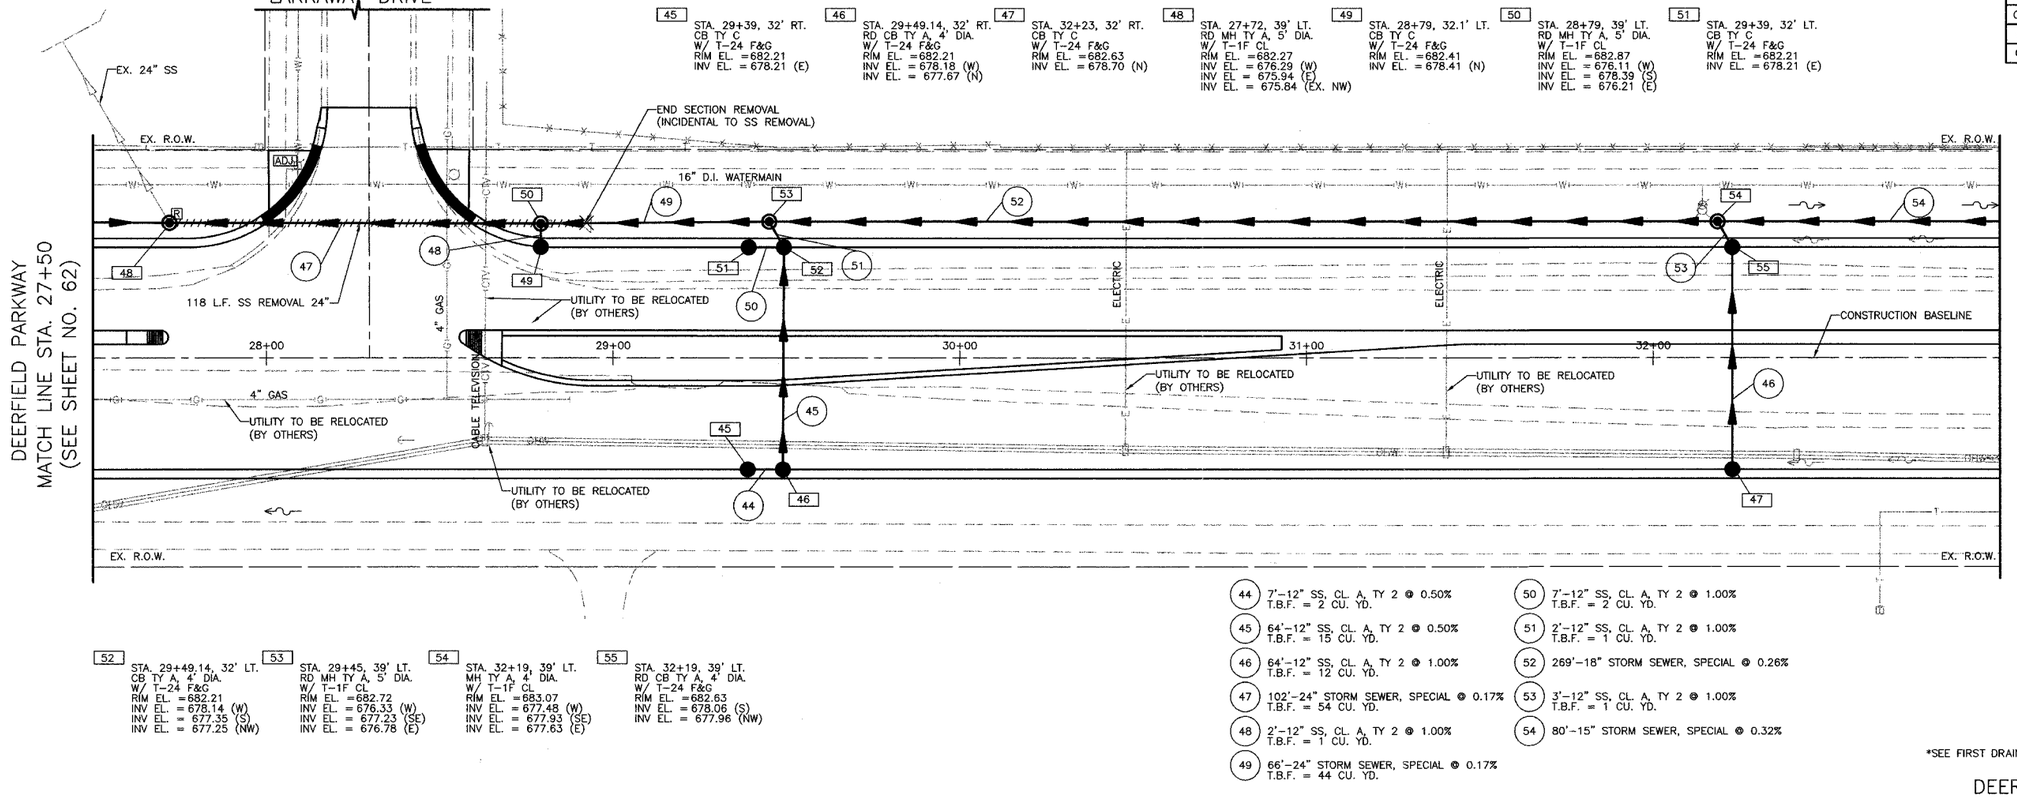

N

(44) 7'-12" SS, CL. A, TY 2 @ 0.50%
T.B.F. = 2 CU. YD.

(45) 64'-12" SS, CL. A, TY 2 @ 0.50%
T.B.F. = 15 CU. YD.

(46) 64'-12" SS, CL. A, TY 2 @ 1.00%
T.B.F. = 12 CU. YD.

(47) 102'-24" STORM SEWER, SPECIAL @ 0.17%
T.B.F. = 54 CU. YD.

(48) 2'-12" SS, CL. A, TY 2 @ 1.00%
T.B.F. = 1 CU. YD.

(49) 66'-24" STORM SEWER, SPECIAL @ 0.17%
T.B.F. = 44 CU. YD.

(50) 7'-12" SS, CL. A, TY 2 @ 1.00%
T.B.F. = 2 CU. YD.

(51) 2'-12" SS, CL. A, TY 2 @ 1.00%
T.B.F. = 1 CU. YD.

(52) 269'-18" STORM SEWER, SPECIAL @ 0.26%

(53) 3'-12" SS, CL. A, TY 2 @ 1.00%
T.B.F. = 1 CU. YD.

(54) 80'-15" STORM SEWER, SPECIAL @ 0.32%

*SEE FIRST DRAINAGE AND UTILITY SHEET FOR NOTES

DEERFIELD PARKWAY

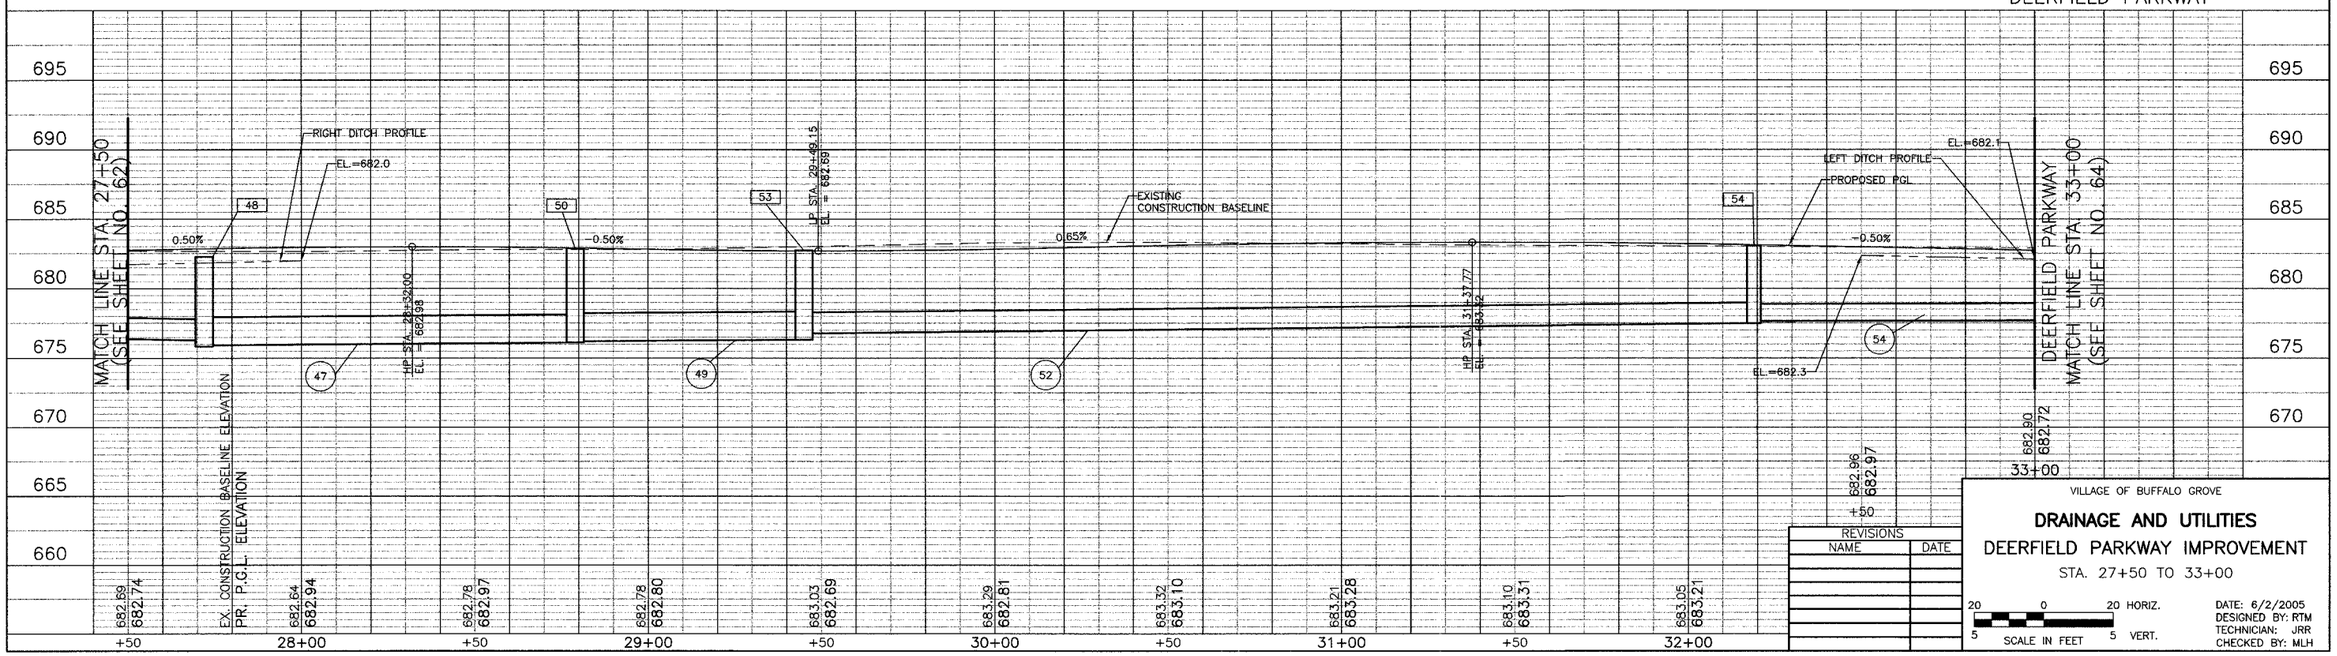

VILLAGE OF BUFFALO GROVE

DRAINAGE AND UTILITIES

DEERFIELD PARKWAY IMPROVEMENT

STA. 27+50 TO 33+00

REVISIONS	
NAME	DATE

20 0 20 HORIZ.
5 SCALE IN FEET 5 VERT.

DATE: 6/2/2005
DESIGNED BY: RTM
TECHNICIAN: JRR
CHECKED BY: MLH

BID SET