85364

F.A.U RTE.	SECTION	COUNTY	TOTAL SHEETS	SHEET NO
5352	04-00168-00-RS	DEKALB	67	10
EROSION CONTROL PLAN				
FED. ROAD DIST. NO. 5	ILLINOIS	FED. AID PROJECT M-501		

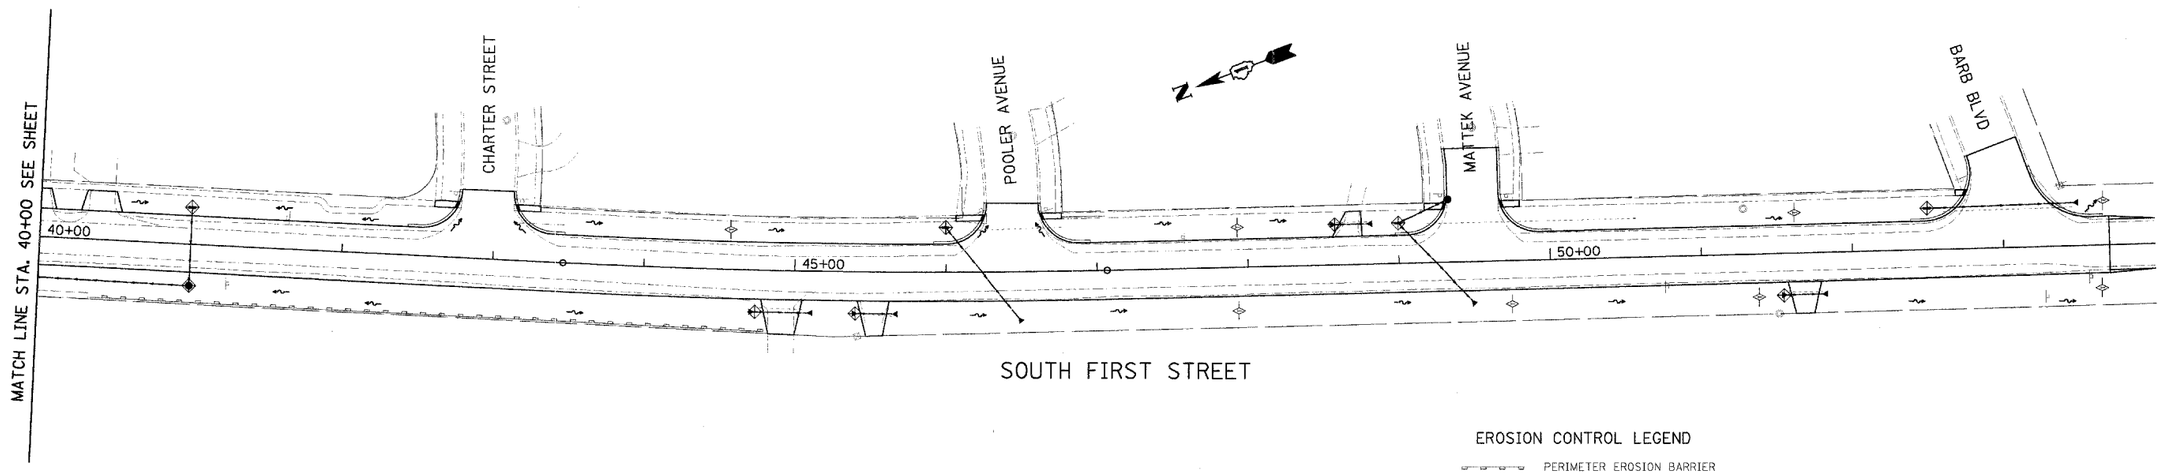

EROSION CONTROL LEGEND

- PERIMETER EROSION BARRIER
- TEMPORARY DITCH CHECK
- INLET AND PIPE PROTECTION
- DIRECTION OF FLOW

DATE:13-MAR-05 11:41
FILE:H:\HC\0530\F3\erosion-ord.dgn