85364

F.A.U RTE.	SECTION	COUNTY	TOTAL SHEETS	S
5352	04-00168-00-RS	DEKALB	67	
STA. 38+50		TO STA. 39+00		
FED. ROAD DIST. NO. 5	ILLINOIS	FED. AID PROJECT		

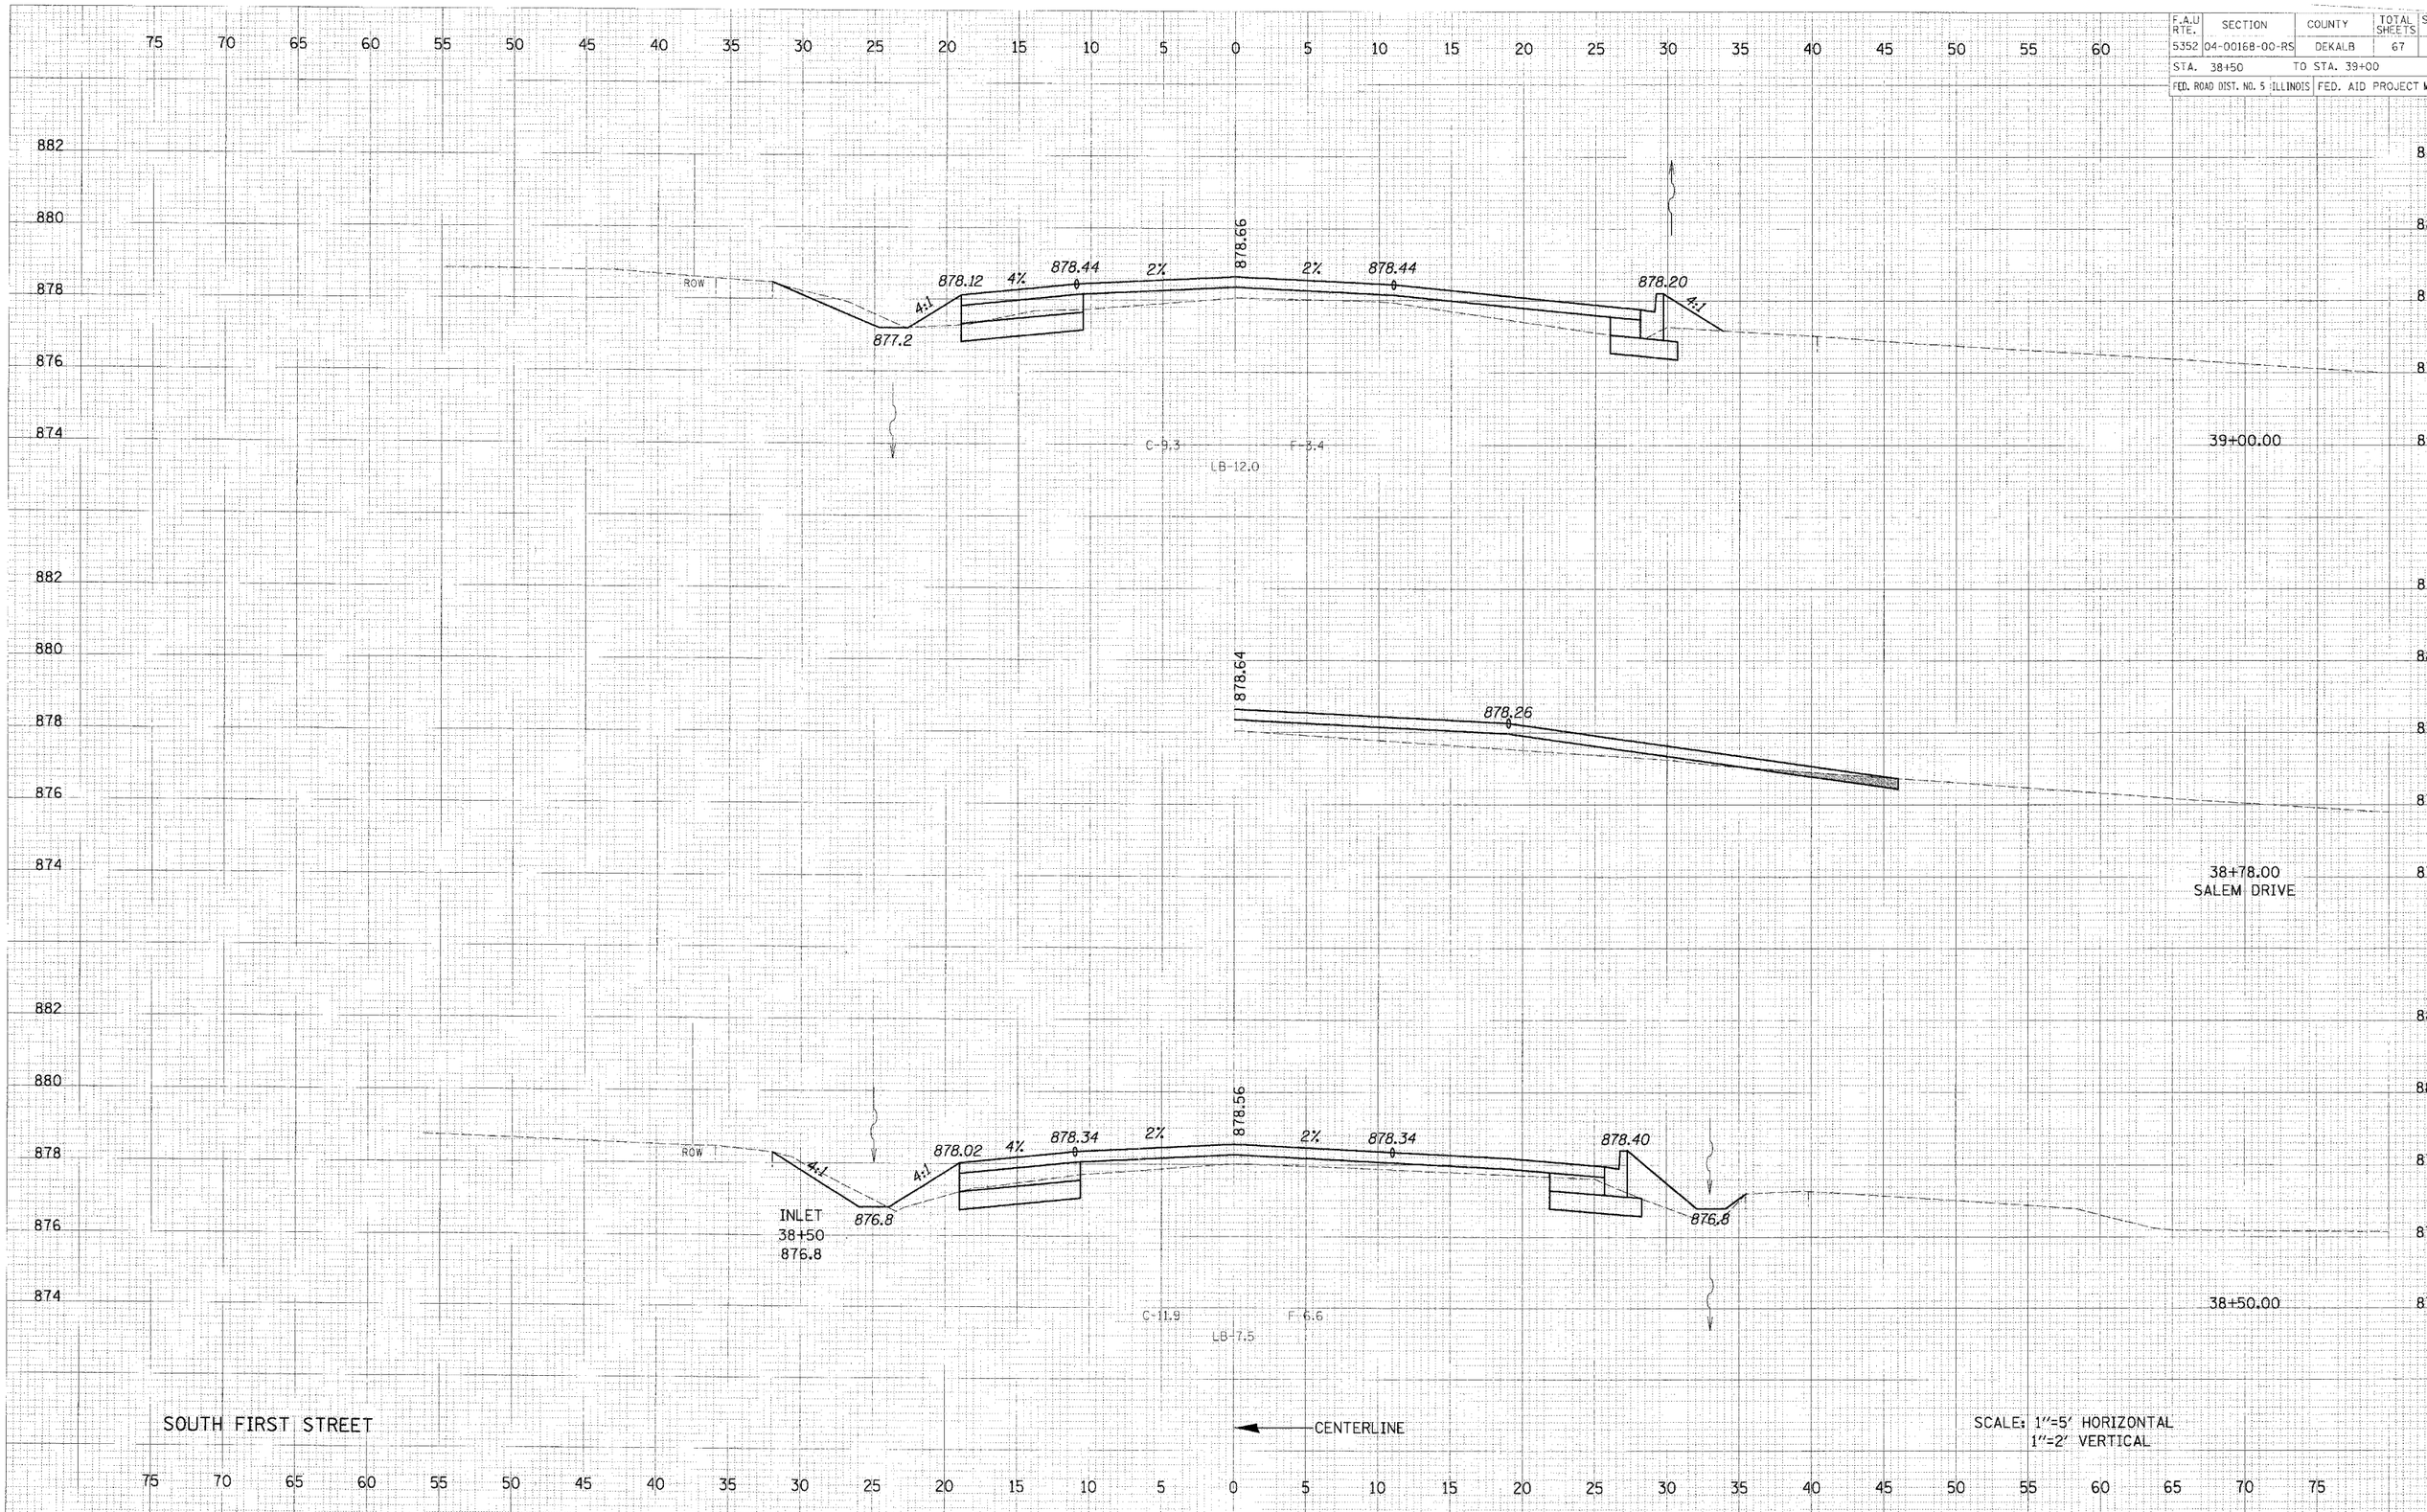

NOTE BOOK TEMPLATE
NO. AREAS AREAS CALCULATED

NOTE BOOK TEMPLATE
NO. AREAS AREAS CALCULATED

DATE: 17-Apr-05 15:52
FILE: n:\0303087\3-d\1-st-xs.dgn