CONTRACT NO. 91325

ROUTE NO.	SECTION	COUNTY	TOTAL SHEETS	SHEET NO.
CH 31	*	MACON	162	47
FED.ROAD DIST.NO.		ILLINOIS	PROJECT	

* 02-00175-00-PV

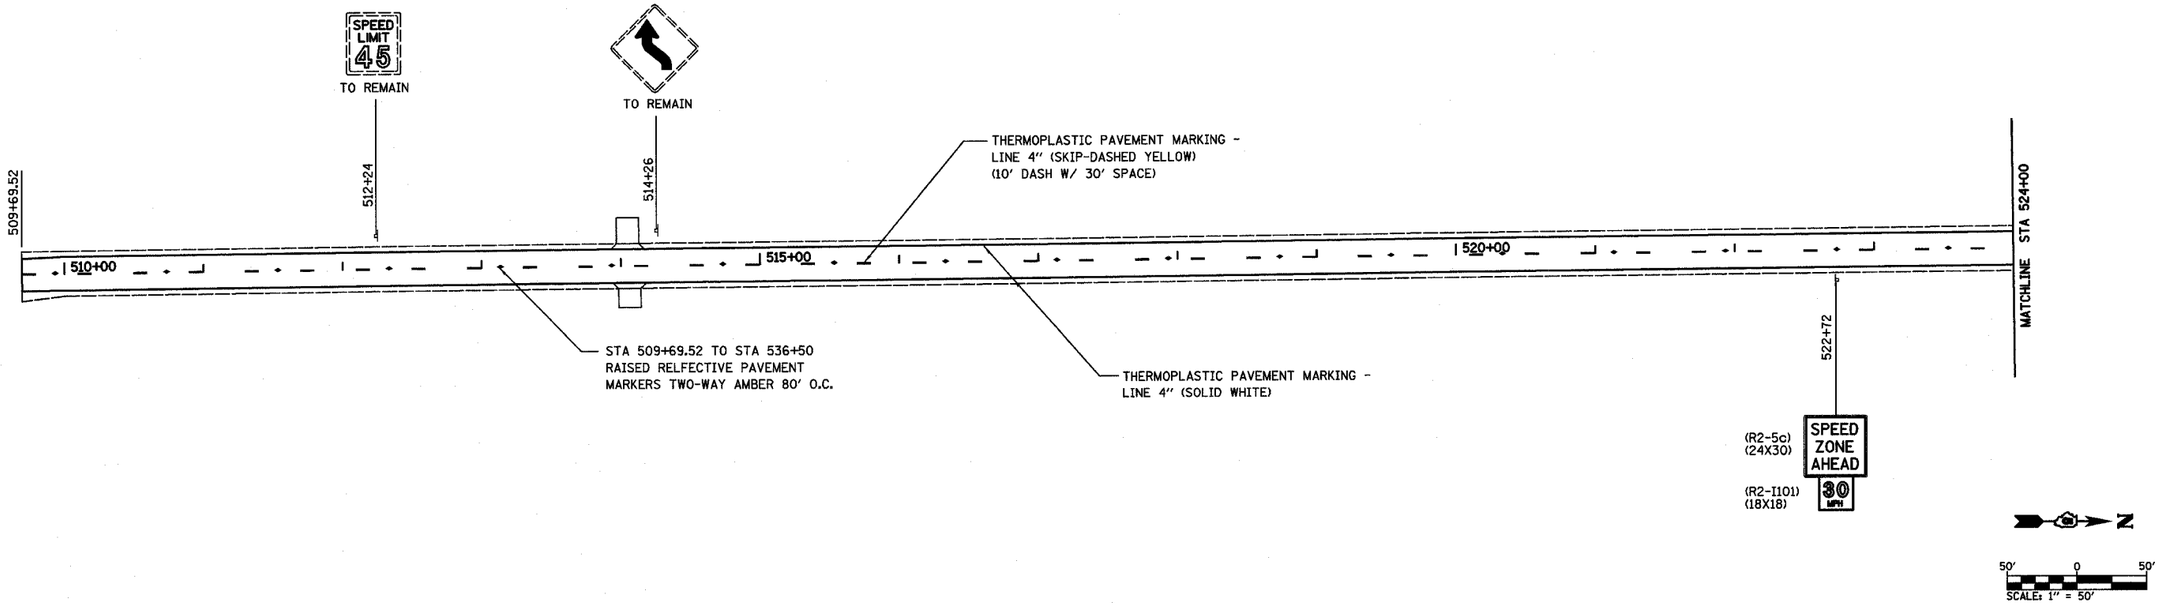

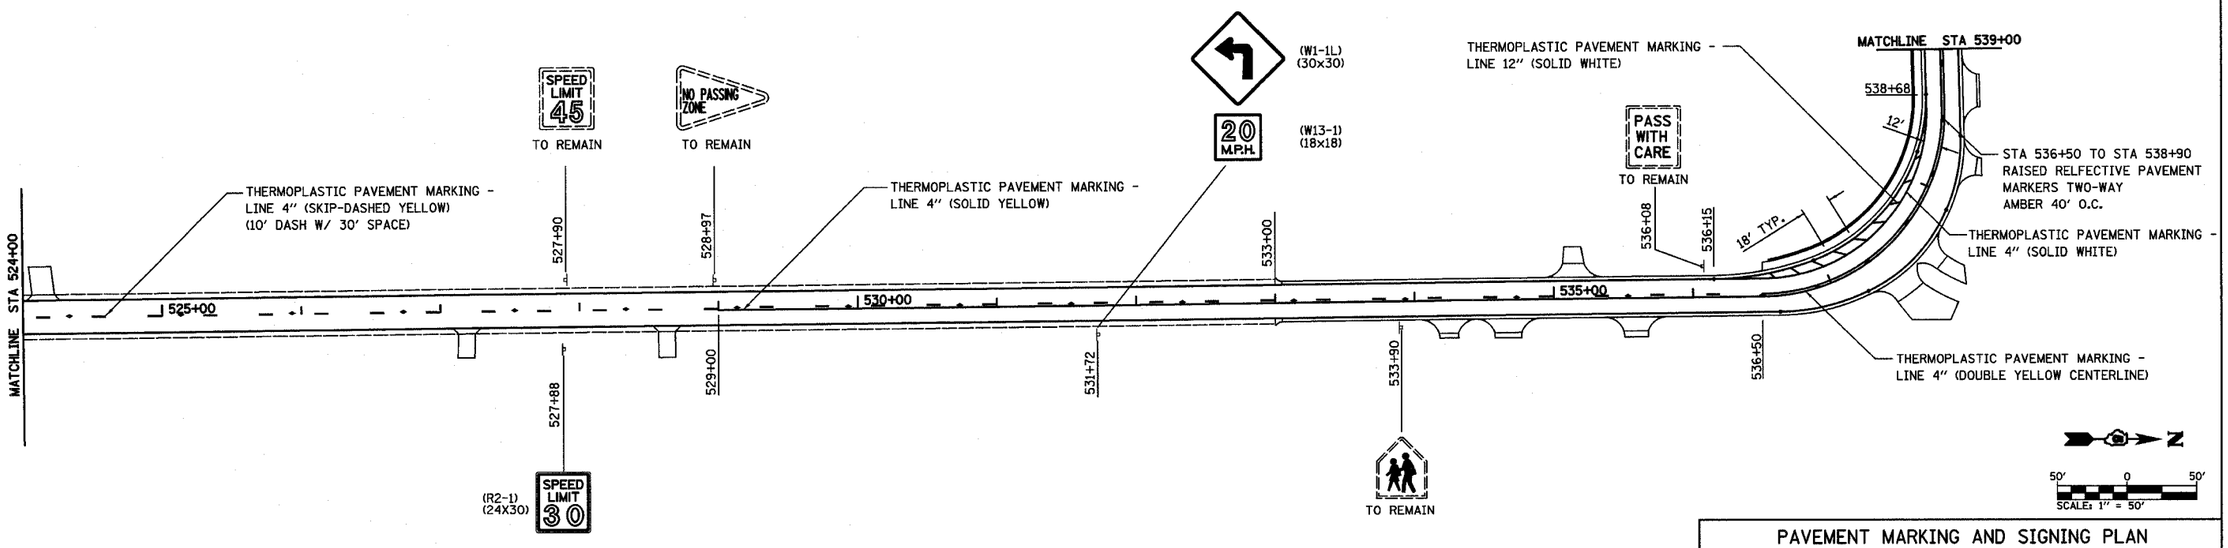

PAVEMENT MARKING AND SIGNING PLAN

REVISIONS		
No.	DATE	INITIALS
1		
2		
3		
4		
5		
6		
7		
8		
9		
10		

TURPIN ROAD CONNECTOR (CH 31)
MACON COUNTY, ILLINOIS

HOMER L. CHASTAIN & ASSOCIATES, LLP
CONSULTING ENGINEERS
184-001297
DECATUR (217) 422-8544
CHICAGO (773) 714-0050

DRAWN BY	DATE
EMR	9/03
CHECKED BY	DATE
BOOK NUMBER	471
PROJECT No.	4805
SHEET No.	