CONTRACT NO. 91325

ROUTE NO.	SECTION	COUNTY	TOTAL SHEETS	SHEET NO.
CH 31	*	MACON	162	75
STA.		TO STA.		
FED. RD. DIST. NO. 7	ILLINOIS	PROJECT		

70*02-00175-00-PV

FINAL
SURVEYED
PLANS PREPARED
NOTEBOOK
NO.
ALIGNMENT CHECKED
RT. OF WAY CHECKED
BY
DATE
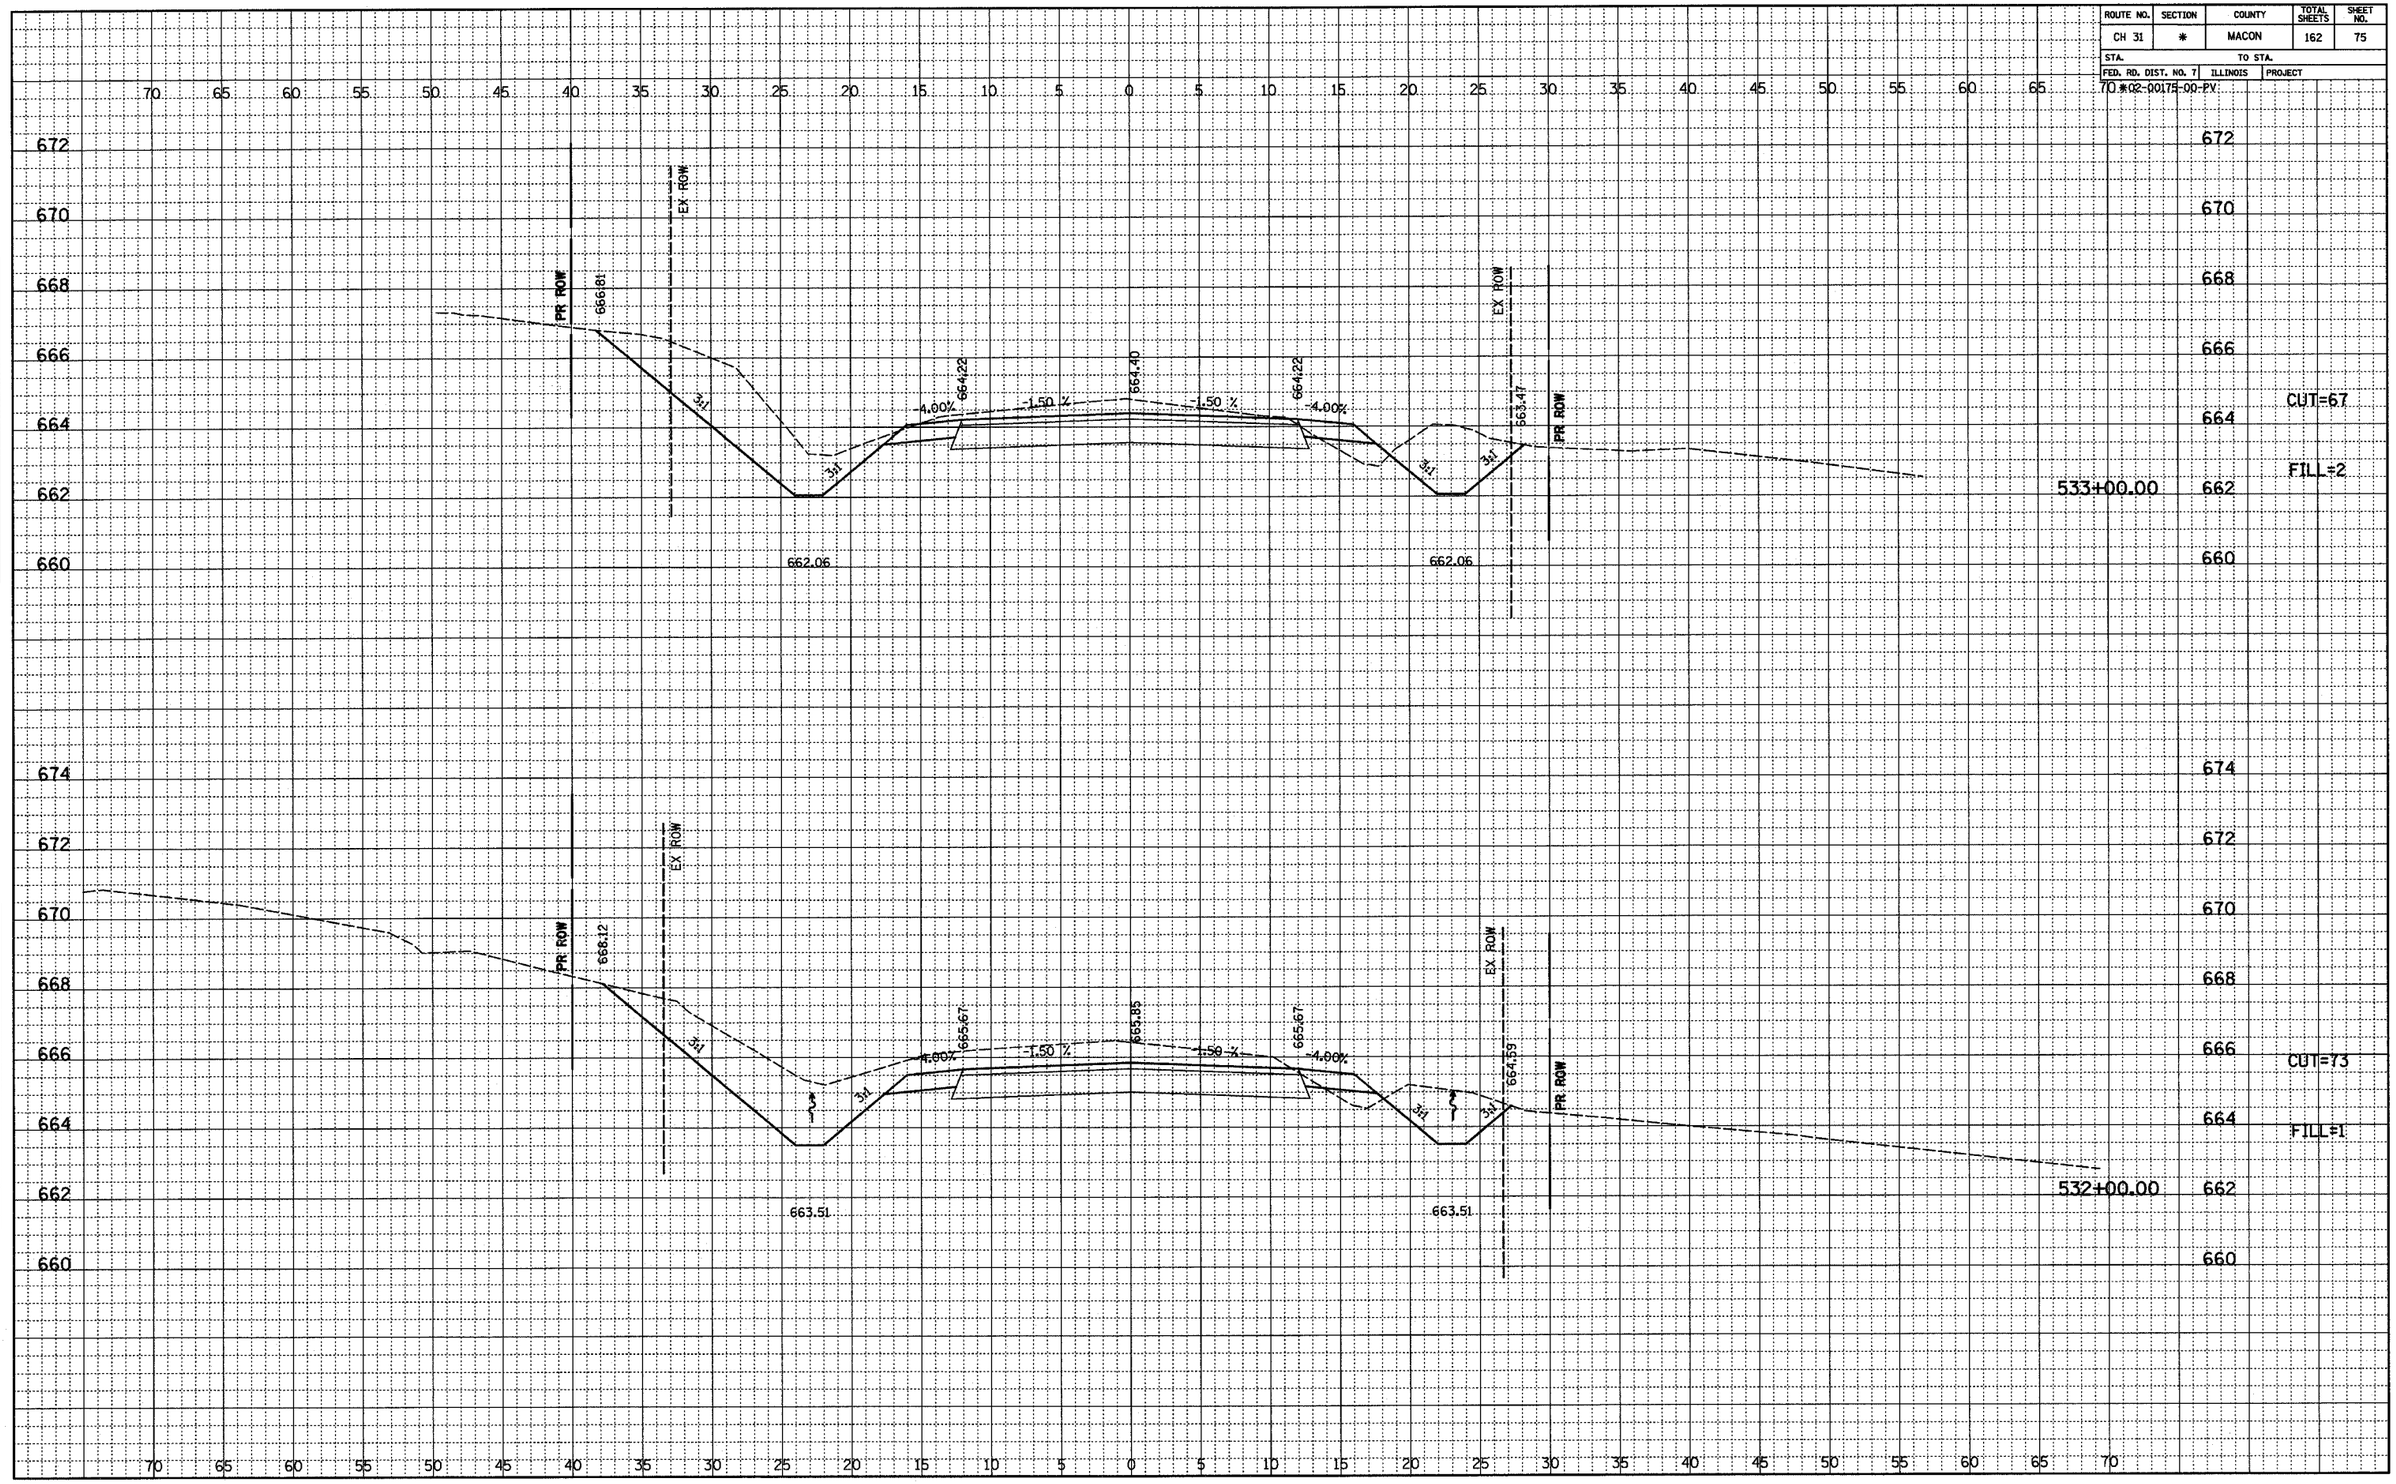
ORIGINAL
SURVEYED
PLANS PREPARED
NOTEBOOK
NO.
GRADES CHECKED
BM'S NOTED
STRUCTURE NOTATIONS CHK'D
BY
DATE