CONTRACT NO. 91325

ROUTE NO.	SECTION	COUNTY	TOTAL SHEETS	SHEET NO.
CH 31	*	MACON	162	97
STA.		TO STA.		
FED. RD. DIST. NO. 7	ILLINOIS	PROJECT		

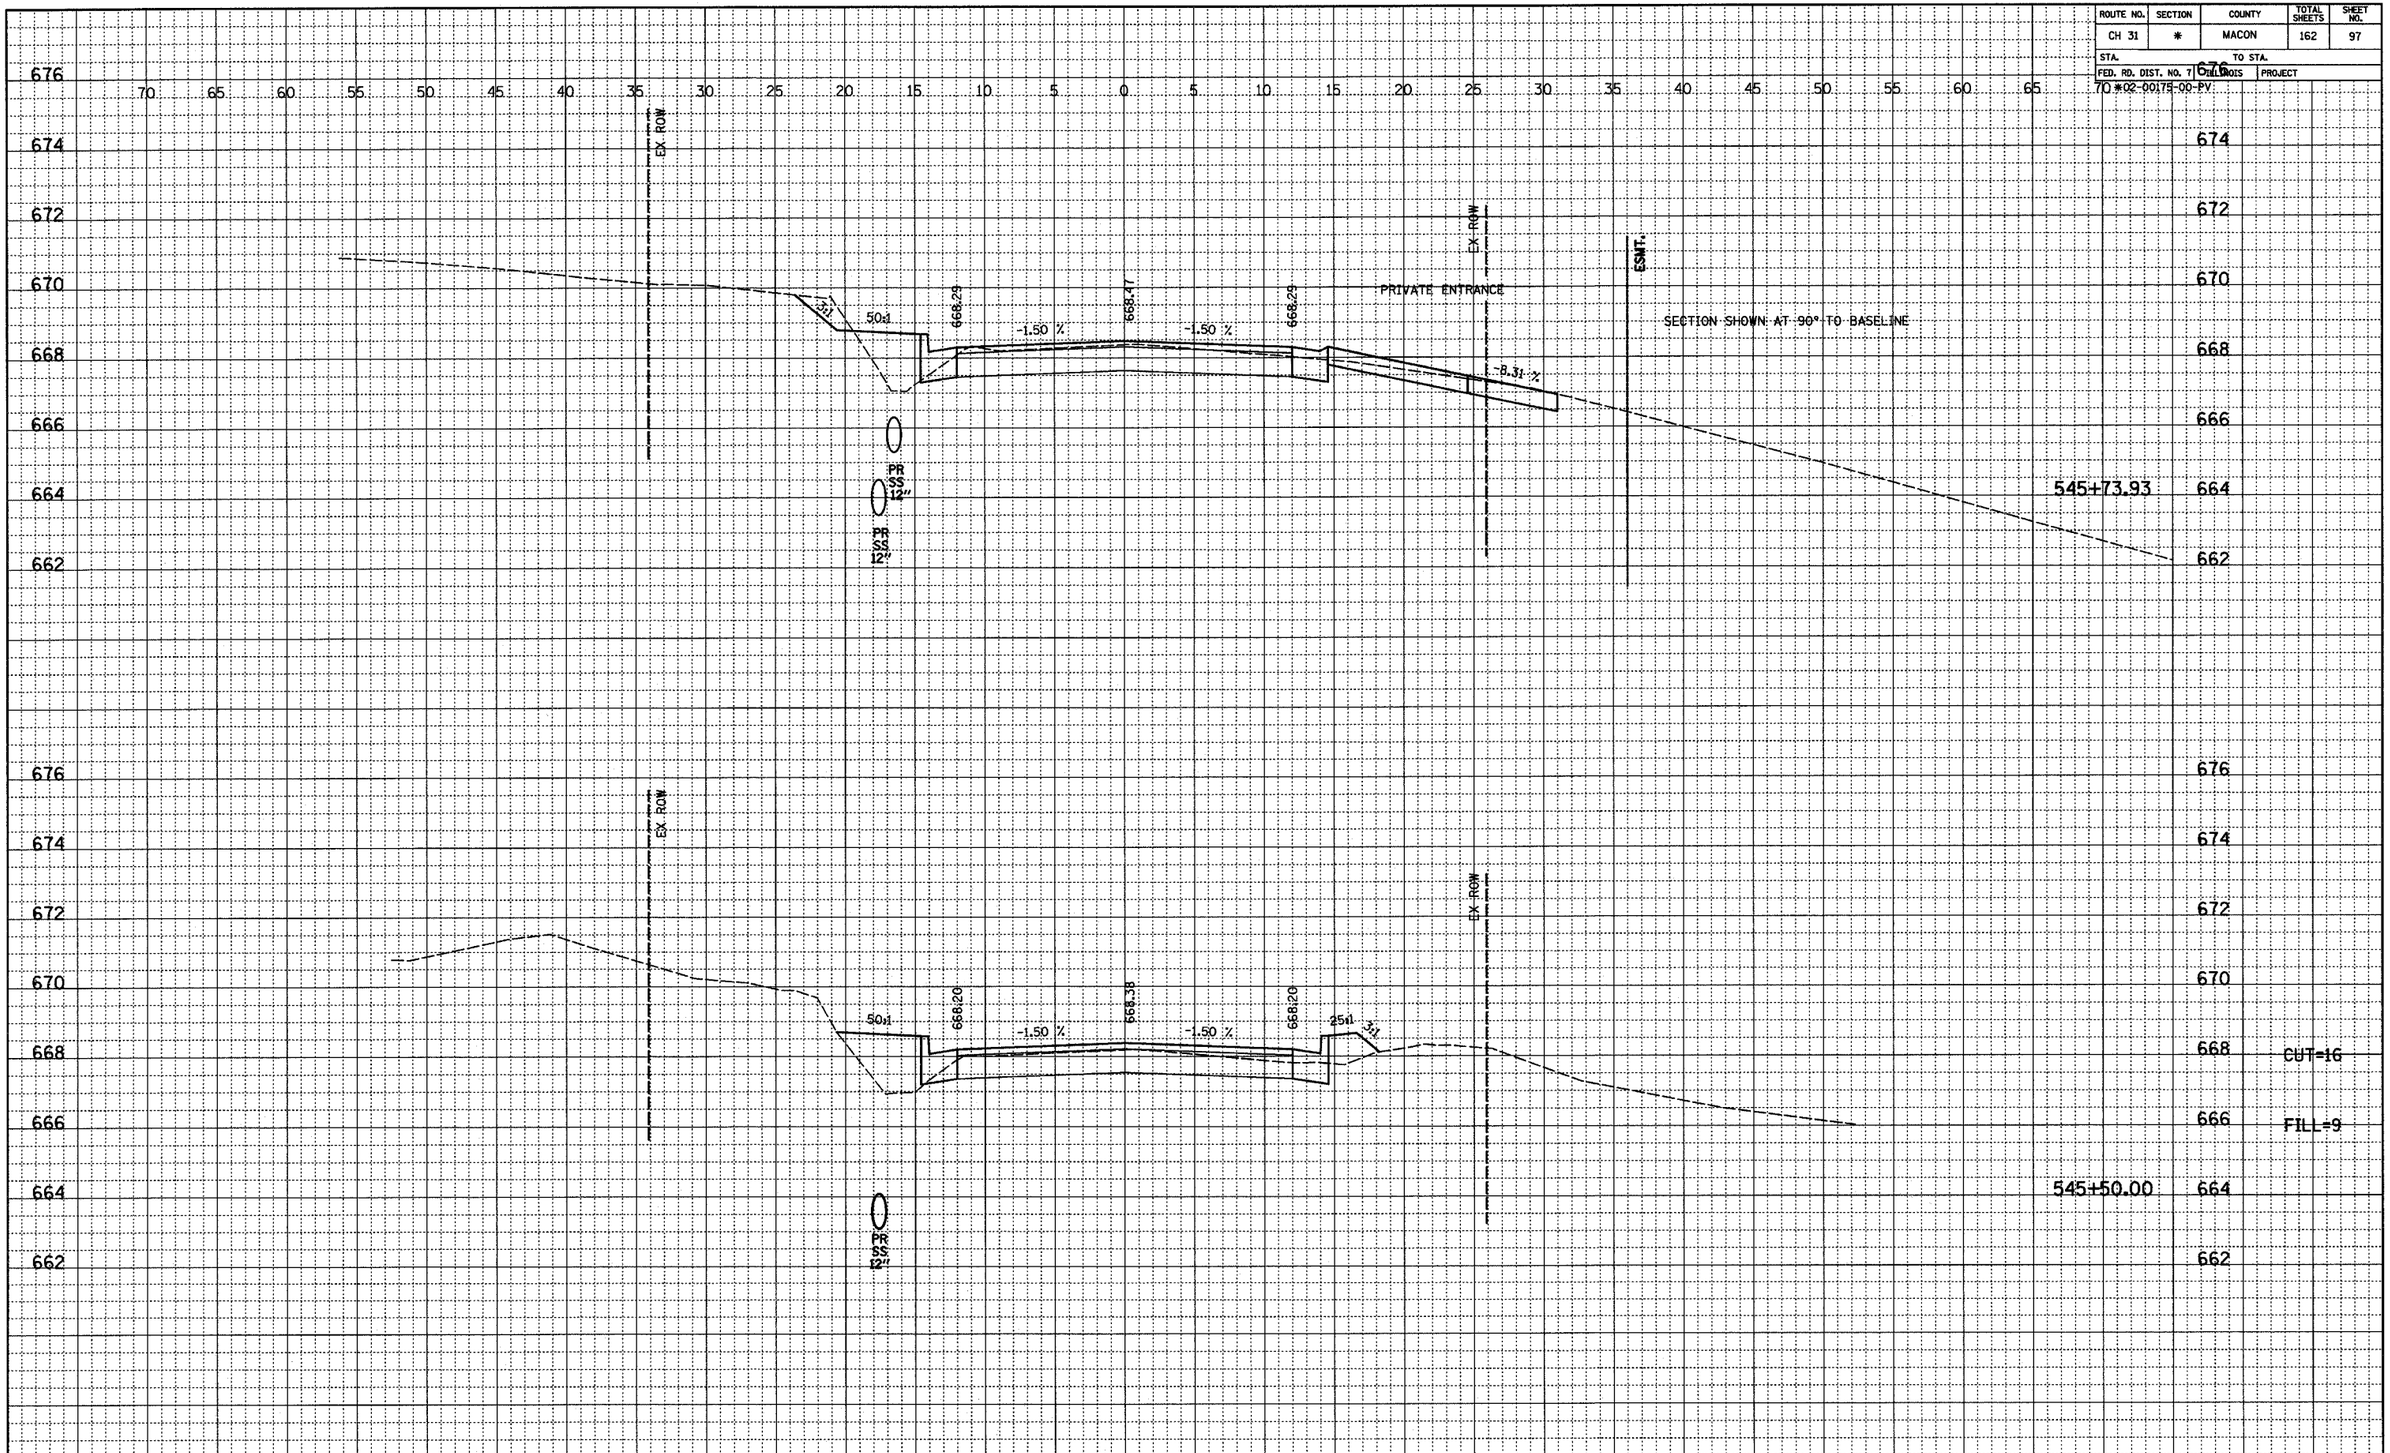

FINAL
NOTEBOOK NO.
SURVEYED
PLOTTED
ALIGNMENT CHECKED
RT. OF WAY CHECKED
BY
DATE

ORIGINAL
NOTEBOOK NO.
SURVEYED
PLOTTED
GRADES CHECKED
BM'S NOTED
STRUCTURE NOTATIONS CHK'D
BY
DATE