CONTRACT NO. 91325

ROUTE NO.	SECTION	COUNTY	TOTAL SHEETS	SHEET NO.
CH 31	*	MACON	162	152
STA.		TO STA.		
FED. RD. DIST. NO. 7	ILLINOIS	PROJECT		
		*02-00175-00-PV		

FINAL — SURVEYED — DRAWN — NOTEBOOK — NO. — ALIGNMENT CHECKED — RT. OF WAY CHECKED — BY — DATE

ORIGINAL — SURVEYED — DRAWN — NOTEBOOK — NO. — GRADES CHECKED — BM'S NOTED — STRUCTURE NOTATIONS CHK'D — BY — DATE

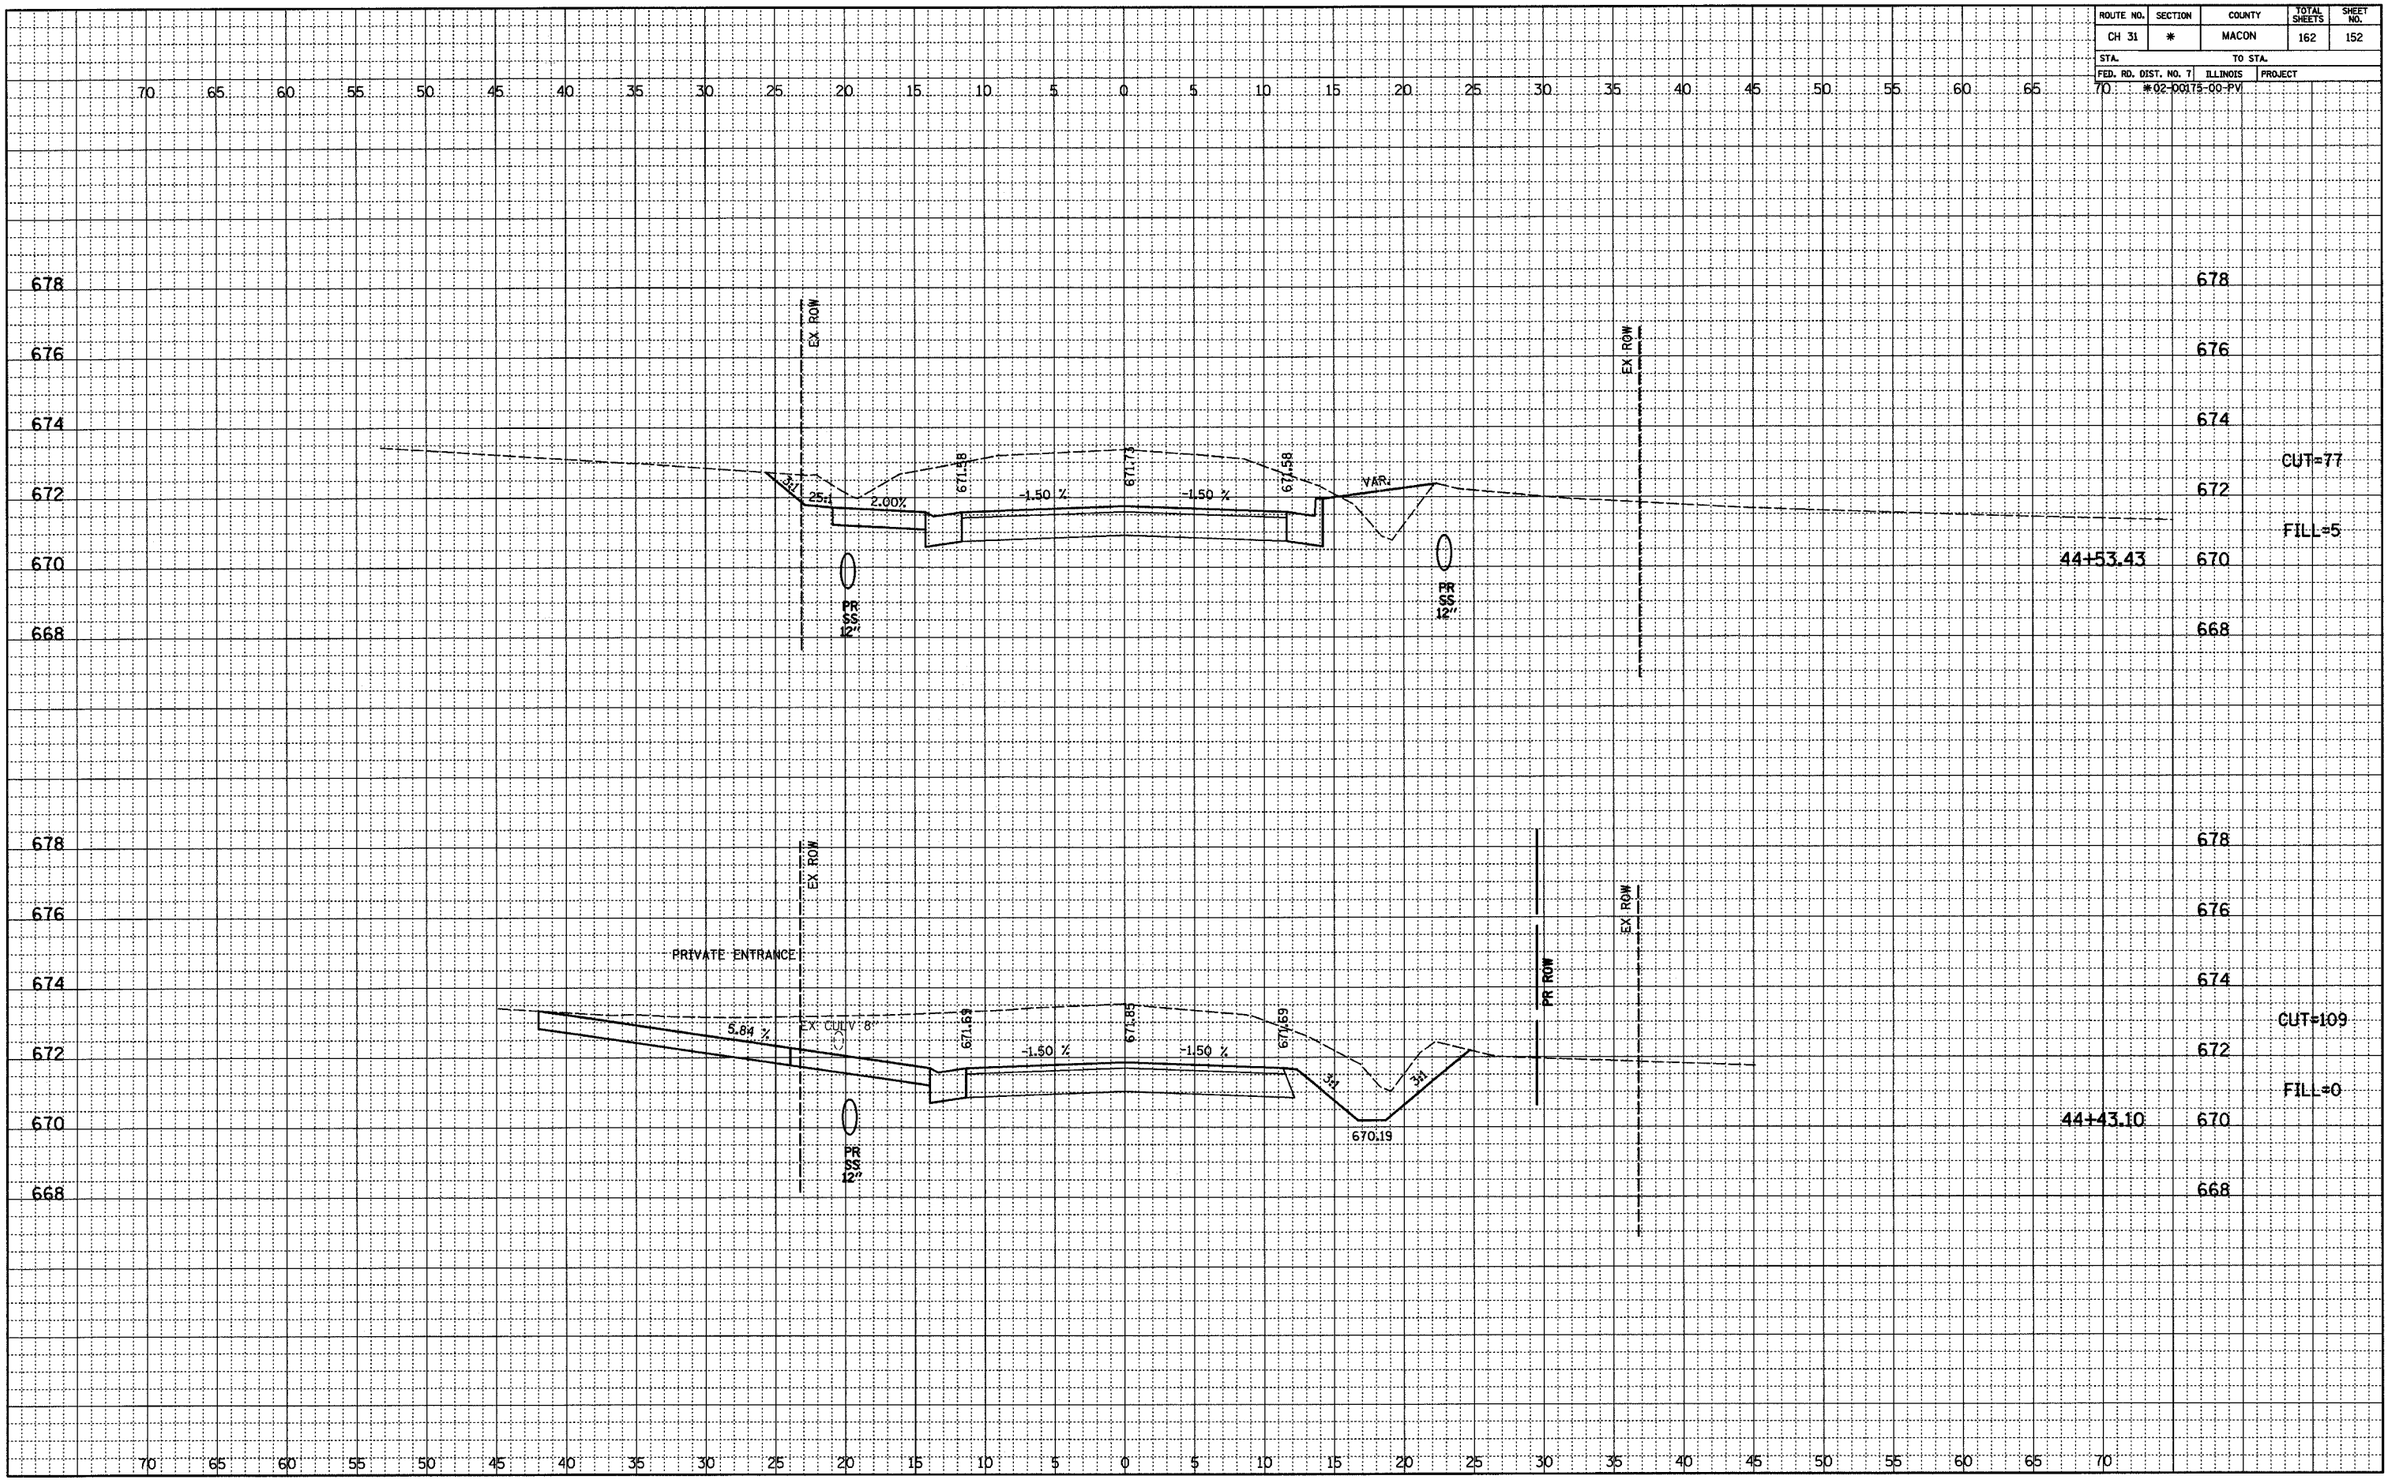

HIGHLAND ROAD