CONTRACT NO. 91325

| ROUTE NO. | SECTION | COUNTY | TOTAL SHEETS | SHEET NO. |
|---|---|---|---|---|
| CH 31 | * | MACON | 162 | 155 |
| STA. | | TO STA. | | |
| FED. RD. DIST. NO. 7 | ILLINOIS | PROJECT | | |

*02-00175-00-PV

FINAL
SURVEYED
PLOTTED
NOTEBOOK ALIGNMENT CHECKED
RT. OF WAY CHECKED
NO.

| BY | DATE |
|---|---|
| | |

ORIGINAL
SURVEYED
PLOTTED
NOTEBOOK GRADES CHECKED
BM'S NOTED
NO. STRUCTURE NOTATIONS CK'D

| BY | DATE |
|---|---|
| | |

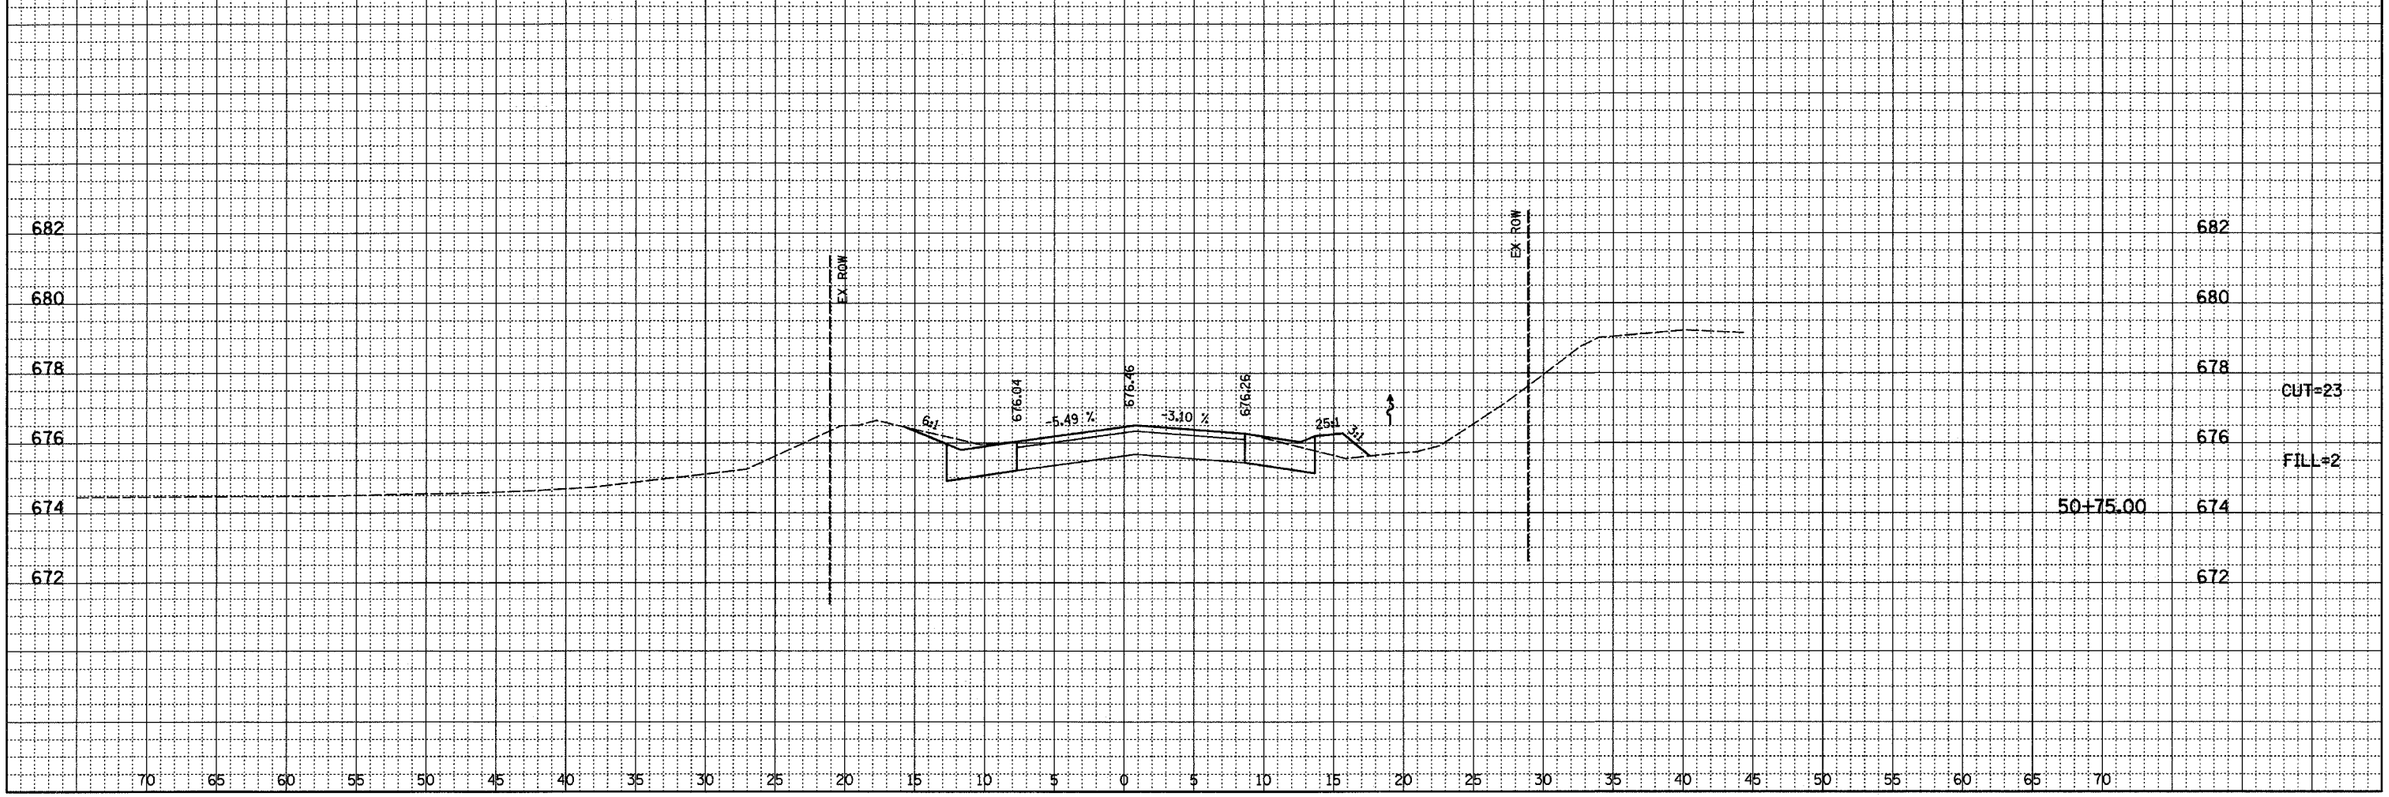


LILAC DRIVE

\\dot01\sdp_3\sac_lilac.cgn 24-05-2005 14:26:17 PM