CONTRACT NO. 98631

F.A. RTE.	SECTION	COUNTY	TOTAL SHEETS	SHEET NO.
332	31-1 & 42-1	SALINE	199	68
STA. 350+00	TO STA. 380+00			
FED. ROAD DIST. NO.	ILLINOIS	FED. AID PROJECT		

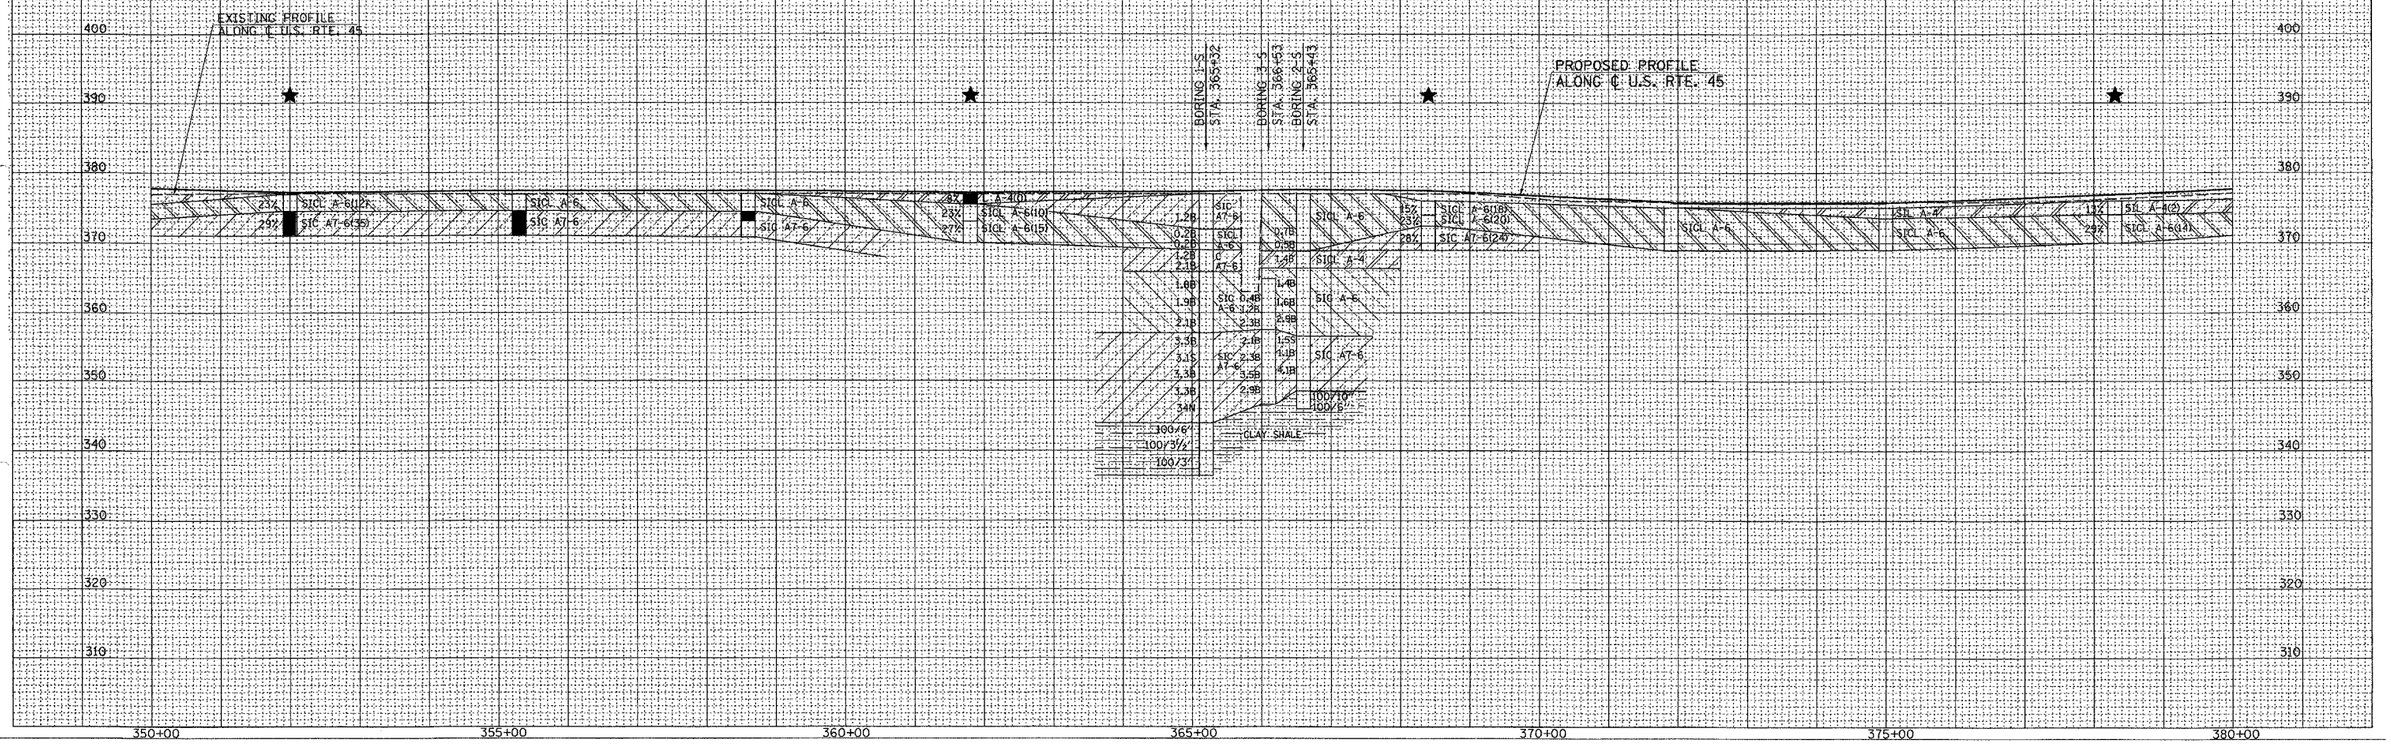

SOILS PROFILES – US 45