CONTRACT NO. 98631

F.A.P. RTE.	SECTION	COUNTY	TOTAL SHEETS	SHEET NO.
332	31-1-2, 31B	SALINE	199	91
STA.		TO STA.		
FED. ROAD DIST. NO.	ILLINOIS	FED. AID PROJECT		

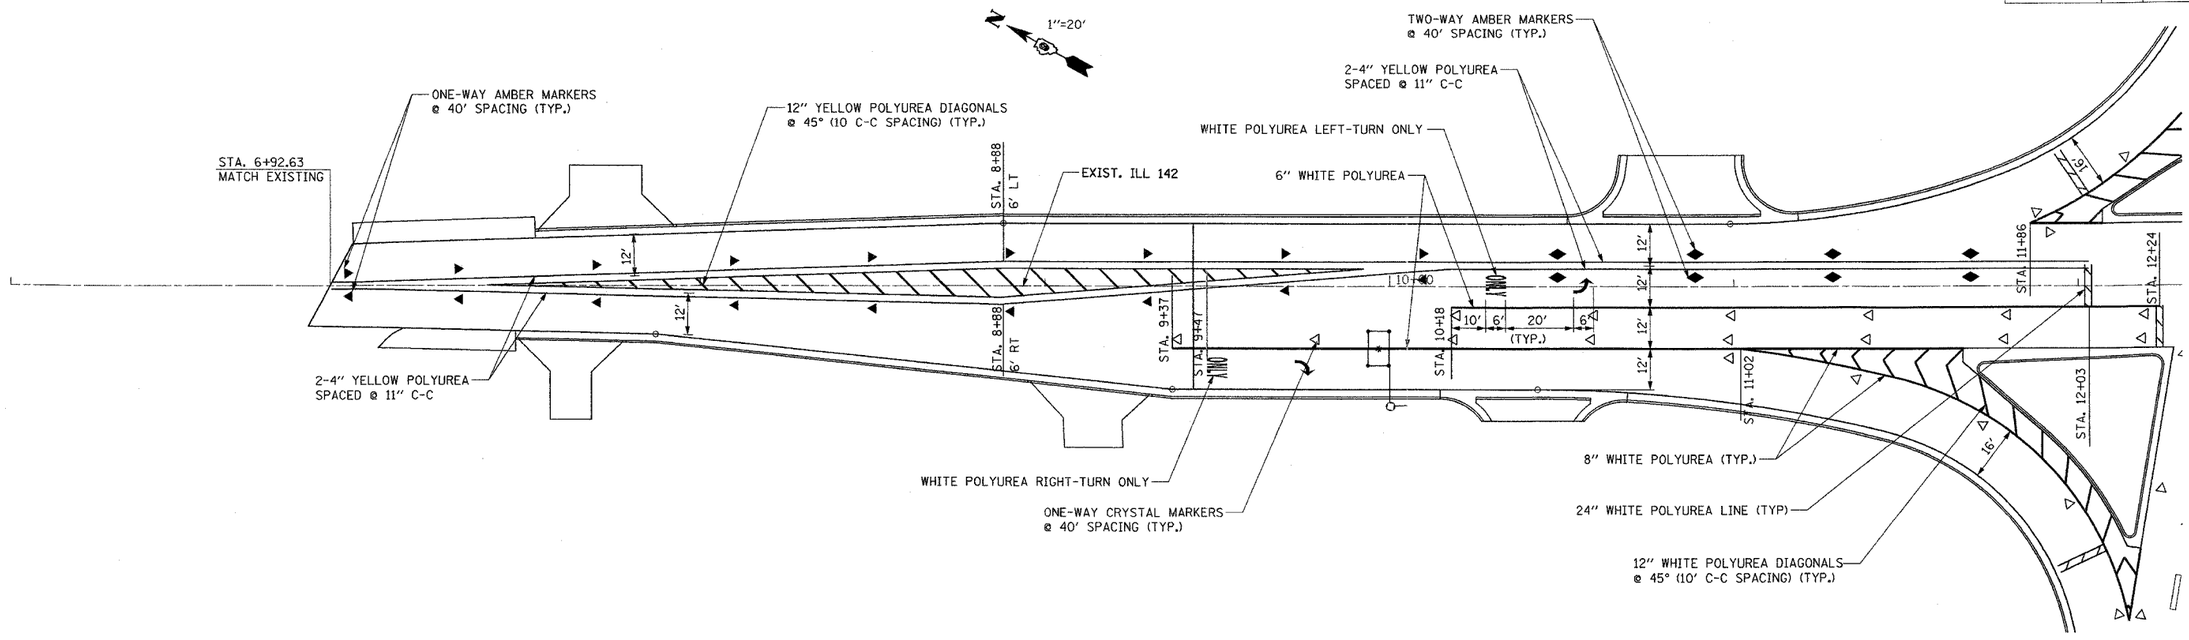

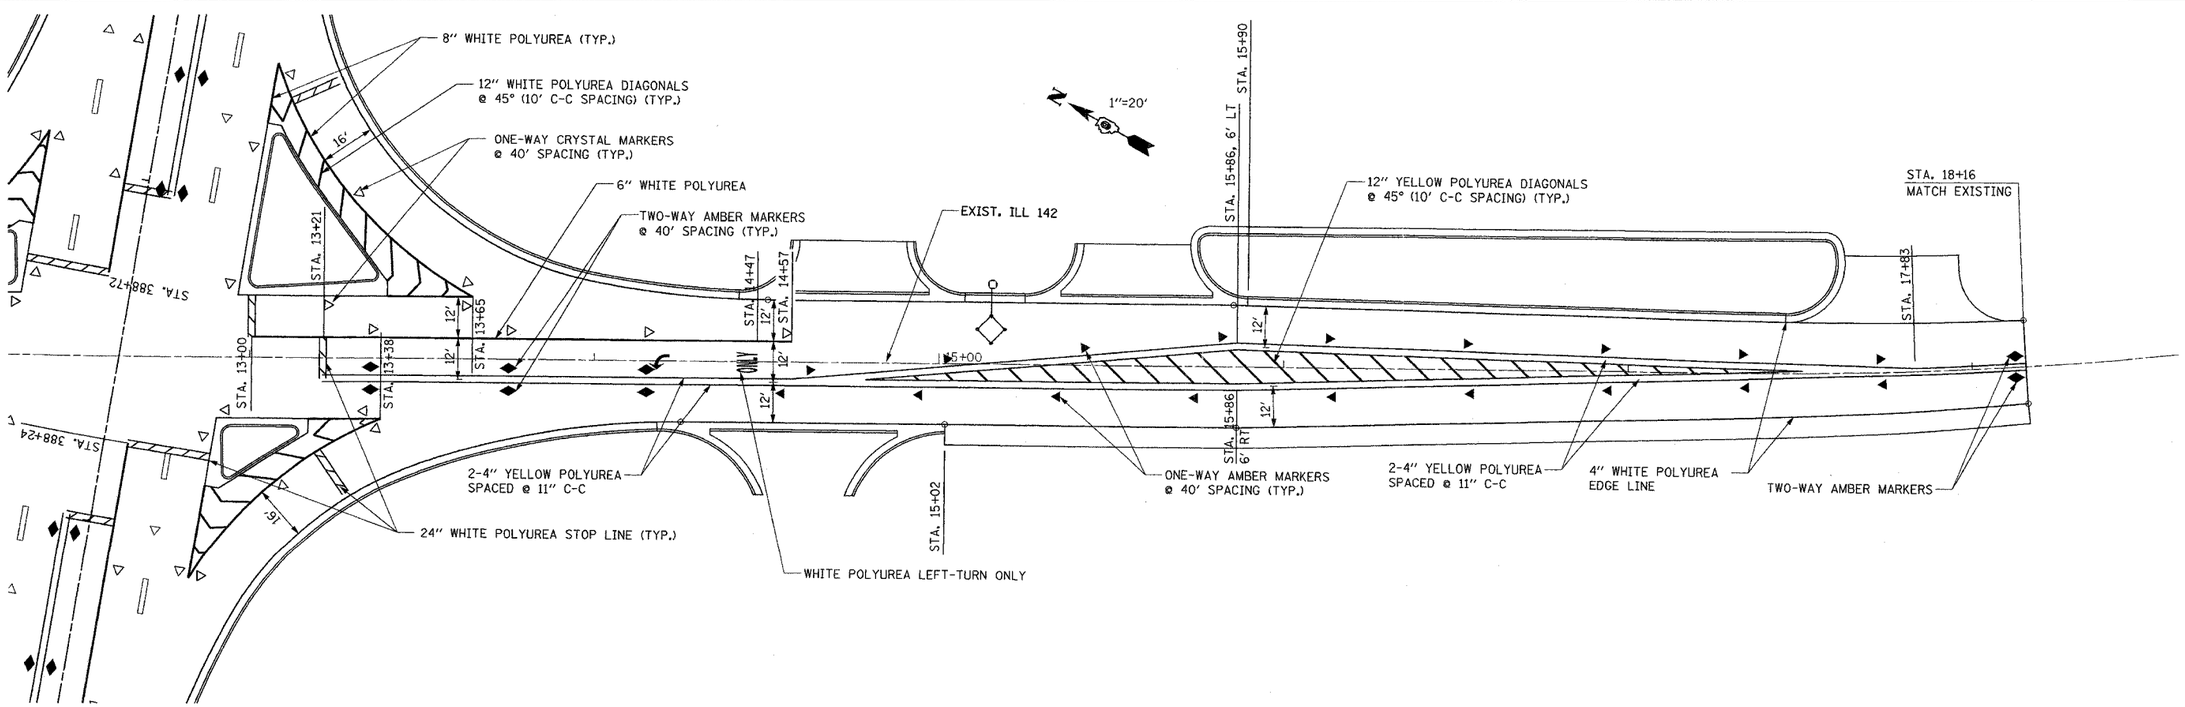

CHECKED BY ...PS...
DRAWN BY ...JS...

M:/PROJECTS/PROJ.3526/ROADWAY/CONTRACT 4/STRIPING/
3-07-09 Rev. 06 Refer wide Files
s3526c4.dgn hp=3526c4.dgn
s3526c4.dgn hp=3526cul.dgn
stbase-3526c4.dgn

PAVEMENT MARKING STATE ST./ILL. 142–STA. 6+00 TO STA. 19+00

c3526c4.dgn 9/22/2008 12:41:30 PM