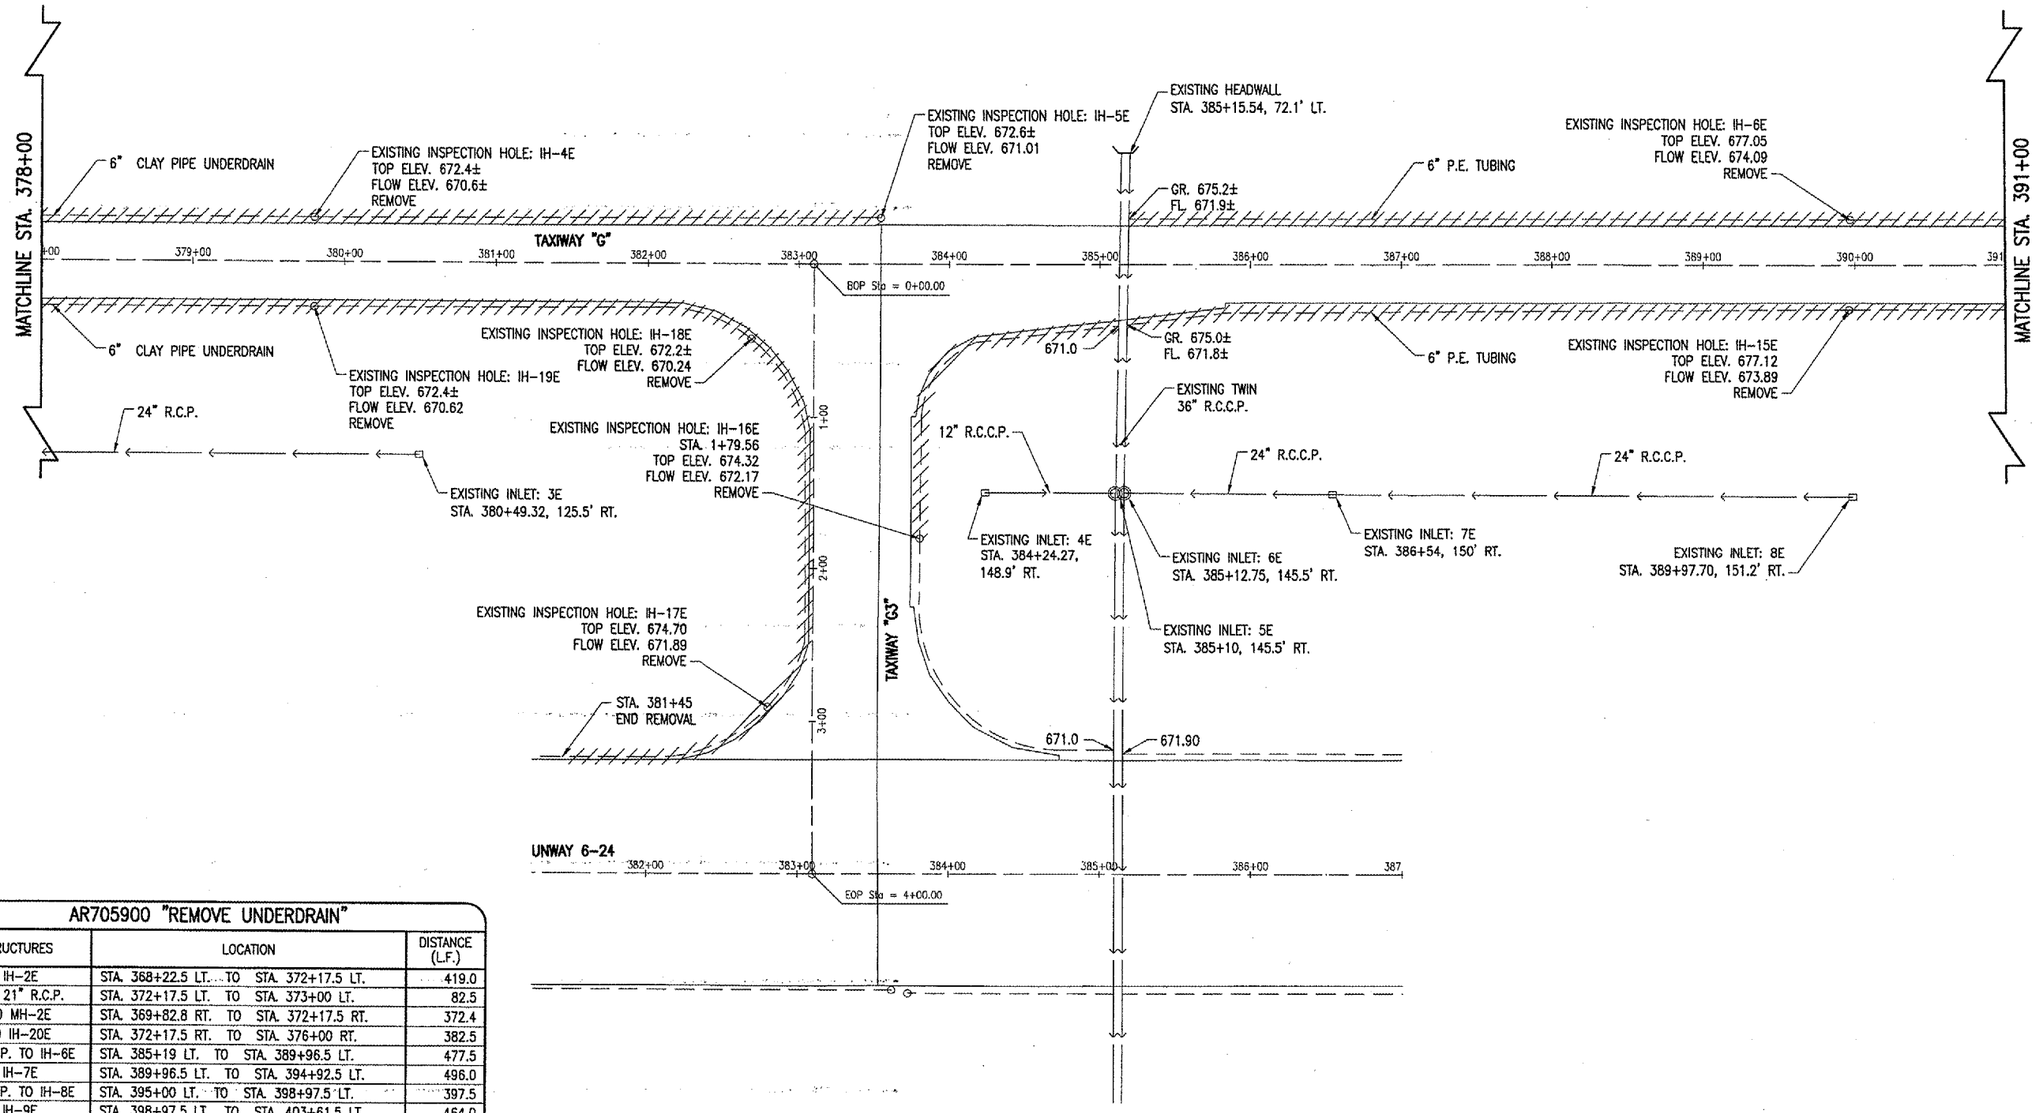

AR705900 "REMOVE UNDERDRAIN"

STRUCTURES	LOCATION	DISTANCE (L.F.)
IH-1E TO IH-2E	STA. 368+22.5 LT. TO STA. 372+17.5 LT.	419.0
IH-2E TO 21" R.C.P.	STA. 372+17.5 LT. TO STA. 373+00 LT.	82.5
IH-21E TO MH-2E	STA. 369+82.8 RT. TO STA. 372+17.5 RT.	372.4
MH-2E TO IH-20E	STA. 372+17.5 RT. TO STA. 376+00 RT.	382.5
36" R.C.C.P. TO IH-6E	STA. 385+19 LT. TO STA. 389+96.5 LT.	477.5
IH-6E TO IH-7E	STA. 389+96.5 LT. TO STA. 394+92.5 LT.	496.0
24" R.C.C.P. TO IH-8E	STA. 395+00 LT. TO STA. 398+97.5 LT.	397.5
IH-8E TO IH-9E	STA. 398+97.5 LT. TO STA. 403+61.5 LT.	464.0
IH-9E TO "G4" 2+50	STA. 403+61.5 LT. TO "G4" STA. 2+50 LT.	275.4
IH-16E TO 36" R.C.C.P.	"G3" STA. 1+79.5 LT. TO STA. 385+17.5 RT.	239.5
36" R.C.C.P. TO IH-15E	STA. 385+21 RT. TO STA. 389+96.5 RT.	475.5
IH-15E TO IH-14E	STA. 389+96.5 RT. TO STA. 394+92.5 RT.	496.0
24" R.C.C.P. TO IH-13E	STA. 395+00 RT. TO STA. 398+94.5 RT.	394.5
IH-13E TO IH-12E	STA. 398+94.5 RT. TO STA. 402+50 RT.	357.0
IH-12E TO IH-11E	STA. 402+50 RT. TO "G4" STA. 3+15.5 RT.	327.0
IH-11E TO 401+42	"G4" STA. 13+15.5 RT. TO STA. 401+42 RT.	55.3
21" R.C.P. TO IH-3E	STA. 373+00 LT. TO STA. 376+00 LT.	300.0
IH-3E TO IH-4E	STA. 376+00 LT. TO STA. 379+80 LT.	380.0
IH-4E TO IH-5E	STA. 379+80 LT. TO STA. 383+54.7 LT.	374.7
IH-20E TO IH-19E	STA. 376+00 RT. TO STA. 379+80 RT.	380.0
IH-19E TO IH-18E	STA. 379+80 RT. TO STA. 382+68.75 RT.	293.4
IH-18E TO IH-17E	STA. 382+68.75 RT. TO "G3" STA. 2+91 RT.	260.7
IH-17E TO 381+45	"G3" STA. 2+91 RT. TO "G" STA. 381+45 RT.	144.6
	TOTAL	7,845.0

LEGEND

- EXISTING PAVEMENT
- EXISTING STORM SEWER
- EXISTING UNDERDRAIN
- EXISTING UNDERDRAIN EXCAVATED
- EXISTING INLET
- EXISTING MANHOLE
- EXISTING INSPECTION HOLE
- EXISTING HEADWALL

0' 25' 50' 100'
FULL SIZE SCALE: 1"= 50'
HALF SIZE SCALE: 1"= 100'

DATE	REVISION	BY

DECATUR AIRPORT
DECATUR, ILLINOIS

IL. PROJ.: DEC-3414 A.I.P. PROJ.: 3-17-0033-28

HEI Project No. 802-04TXYD
Filename R-131DRN.DWG
Scale 1"=50'
Date 03/18/05

LAYOUT	CCC	03/18/05
DRAWN	CCC	03/18/05
REVIEWED	WJM	06/07/05

HANSON
Engineers, Architects, Scientists
1522 South 11th Street
Springfield, Illinois 62703-2886
Offices Nationwide

TAXIWAY G WIDENING
PHASE II

EXISTING UNDERDRAIN
REMOVAL PLAN
STA. 378+00 TO STA. 391+00

JUN 10, 2005 9:23 AM CCC
I:\AIRPORTS\DECATUR\802-04TXYD\AIRPORT\SHEETS\CONTRACT-1\R-131DRN.DWG - 378 TO 391