DE165

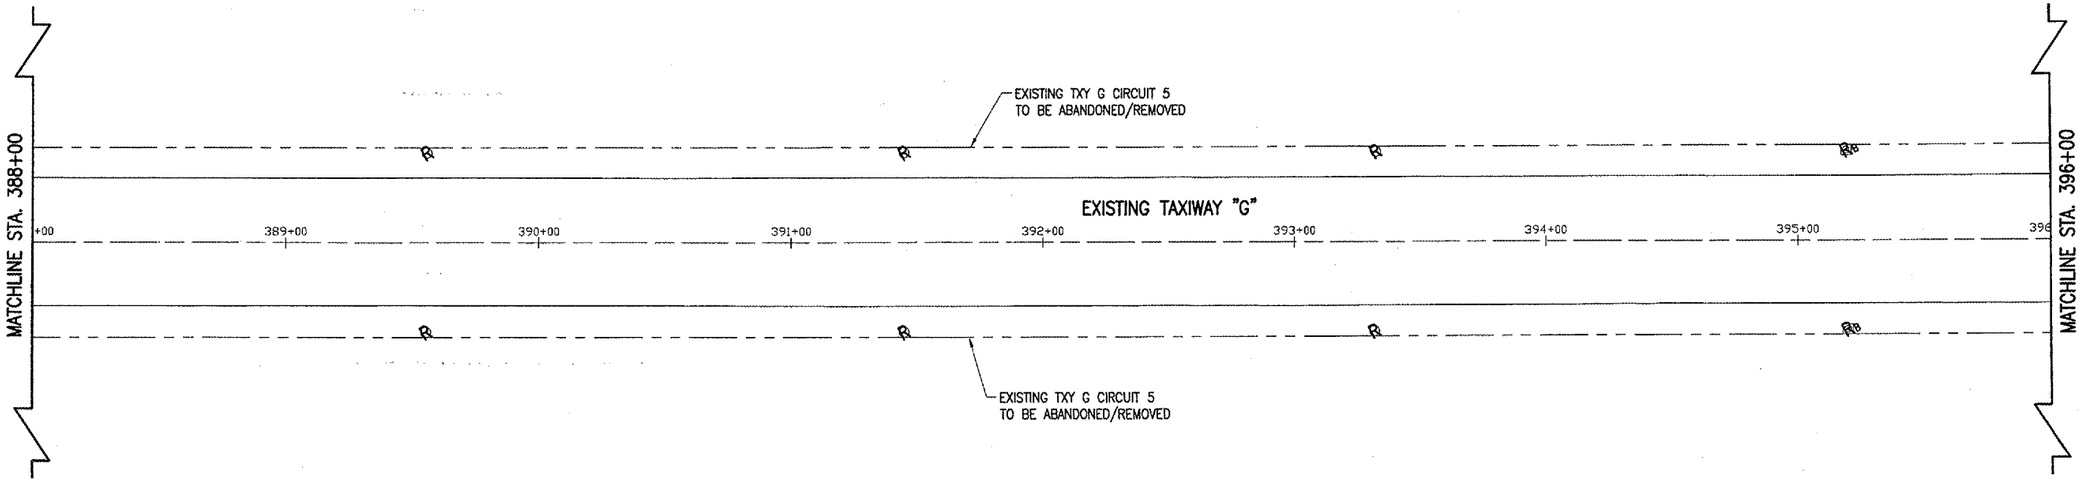

LEGEND

- EXISTING PAVEMENT
- EXISTING ELECTRICAL CABLE TO BE ABANDONED/REMOVED
- EXISTING BASE MOUNT TAXIWAY LIGHT
- EXISTING STAKE MOUNT TAXIWAY LIGHT
- EXISTING BASE MOUNT TAXIWAY/RUNWAY LIGHT TO BE REMOVED
- EXISTING STAKE MOUNT TAXIWAY/RUNWAY LIGHT TO BE REMOVED

0' 15' 30' 60'
FULL SIZE SCALE: 1"= 30'
HALF SIZE SCALE: 1"= 60'

DATE	REVISION	BY

DECATUR AIRPORT
DECATUR, ILLINOIS
IL. PROJ.: DEC-3414 A.I.P. PROJ.: 3-17-0033-28

HEI Project No. 802-04TXYD
Filename R-141ELE.DWG
Scale 1"=30'
Date 03/17/05

LAYOUT	CCC	03/17/05
DRAWN	CCC	03/17/05
REVIEWED	WJM	06/07/05

HANSON
Engineers, Architects, Scientists
1525 South Sixth Street
Springfield, Illinois 62703-2888
Offices Nationwide

TAXIWAY G WIDENING
PHASE II

EXISTING ELECTRICAL
REMOVAL PLAN
STA. 388+00 TO STA. 396+00

37
37 of 110 sheets

JUN 10, 2005 9:31 AM CCC
I:\AIRPORTS\DECATUR\802-04TXYD\AIRPORT\SHEETS\CONTRACT-1\R-141ELE.DWG - 388 TO 396