LA035

PATH: K:\LansingAp\0429703\Draw\Sheet
FILE: localizer4.dwg
UPDATE BY: johse
SURVEY BOOK #
XREF DWG:
XREF DWG:
DATE: Mon 6/13/05 6:56pm

NOTES

1. FOR NUMBERED LEGEND AND NOTES SEE SHEET 15.
2. SECTION (B) AND (C) ARE SHOWN ON SHEET 14.
3. WHERE SPECIFIC MANUFACTURERS OF EQUIPMENT ARE GIVEN, THE CONTRACTOR MAY SUBMIT ALTERNATE EQUIPMENT EQUAL TO THAT PROPOSED FOR CONSIDERATION BY THE ENGINEER.

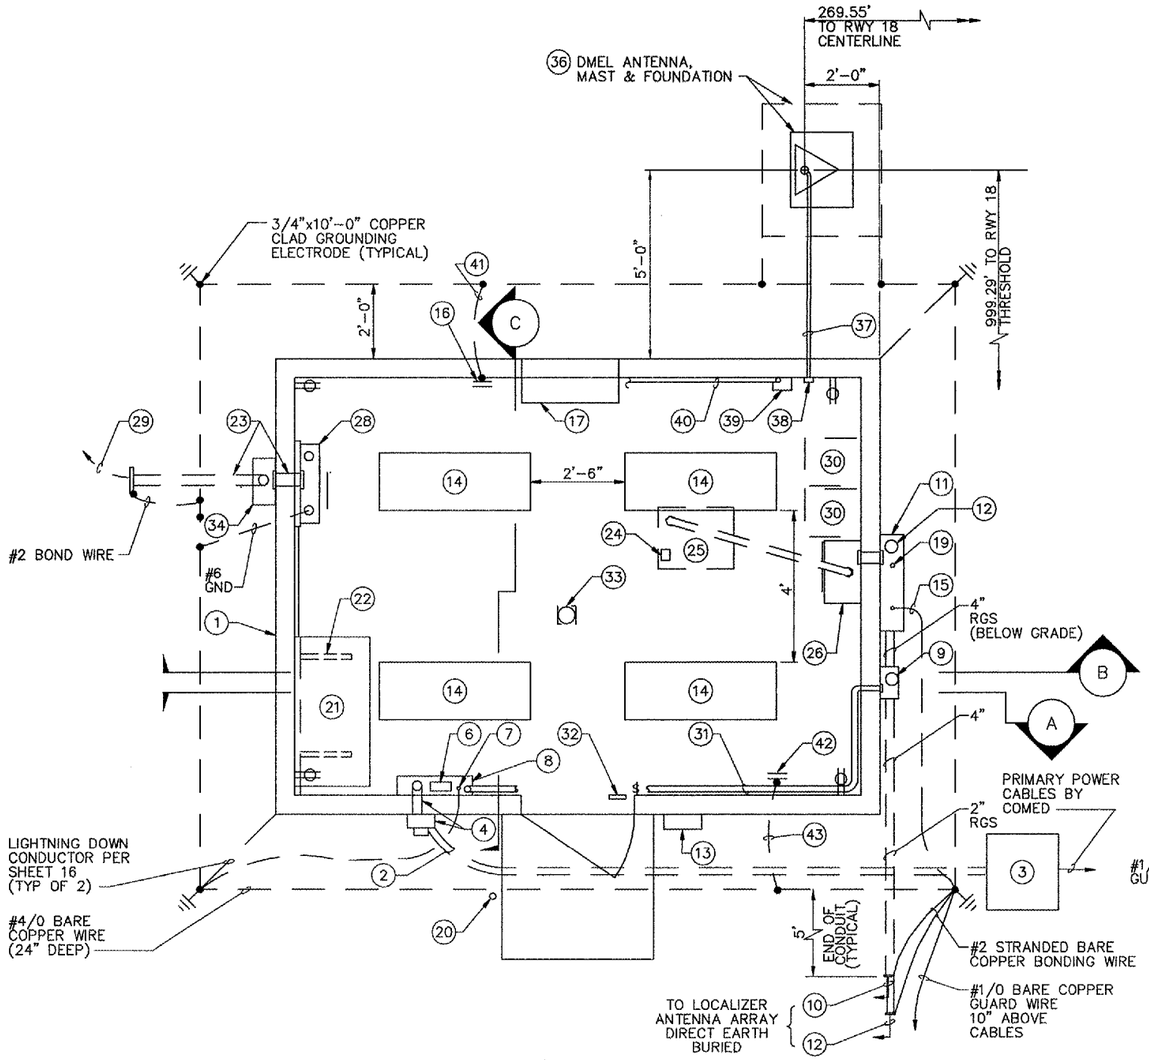

PLAN–ELECTRICAL LAYOUT

1' 0 1' 2' 5'
SCALE: 1/2" = 1'–0"

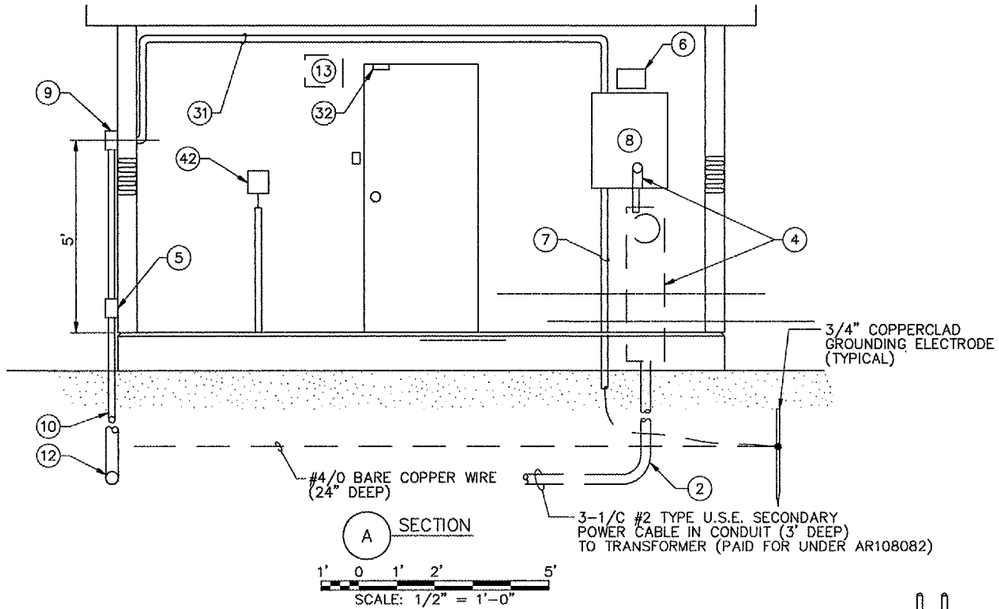

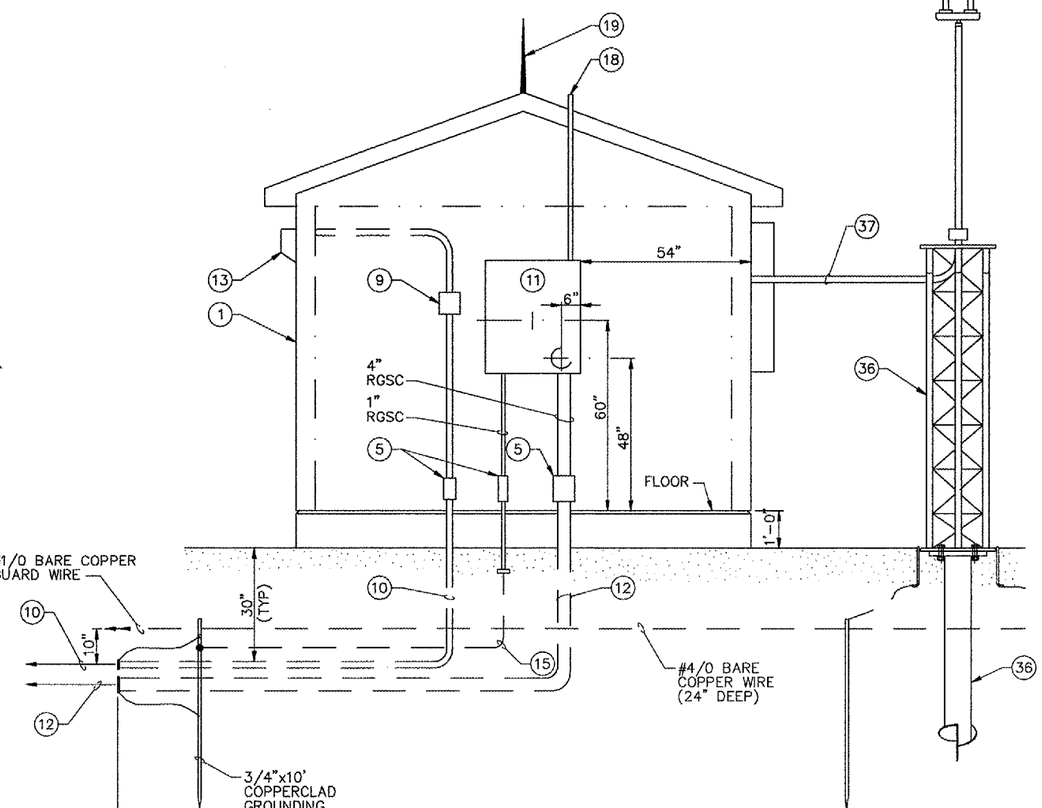

EAST OUTSIDE ELEVATION

1' 0 1' 2' 5'
SCALE: 1/2" = 1'–0"

REVISIONS

NUMBER	BY	DATE

0 1 2
THIS BAR IS EQUAL TO 2" AT FULL SCALE (34X22).

LANSING MUNICIPAL AIRPORT
LANSING, ILLINOIS

INSTALL RUNWAY 36 LOCALIZER

LOCALIZER SHELTER
EQUIPMENT LAYOUT - SHEET 1

© Copyright CMT, Inc.

CMT
CRAWFORD, MURPHY & TILLY, INC.
CONSULTING ENGINEERS
License No. 184-000613

Lansing Municipal airport

DESIGN BY:	AB
DRAWN BY:	JRO
CHECKED BY:	AB
APPROVED BY:	
DATE:	06/22/05
JOB No:	04297-03

IL. PROJECT: IGQ-3482
A.I.P. PROJECT: 3-17-0121-B23

SHEET 13 OF 18 SHEETS