9A

PA047

PATH: K:\PalwaukeeAp\0329002\draw\sh
FILE: rc005002.dwg
UPDATE BY: johse
SURVEY BOOK #
XREF DWG:
XREF DWG:
DATE: Sun 6/26/05 7:17am

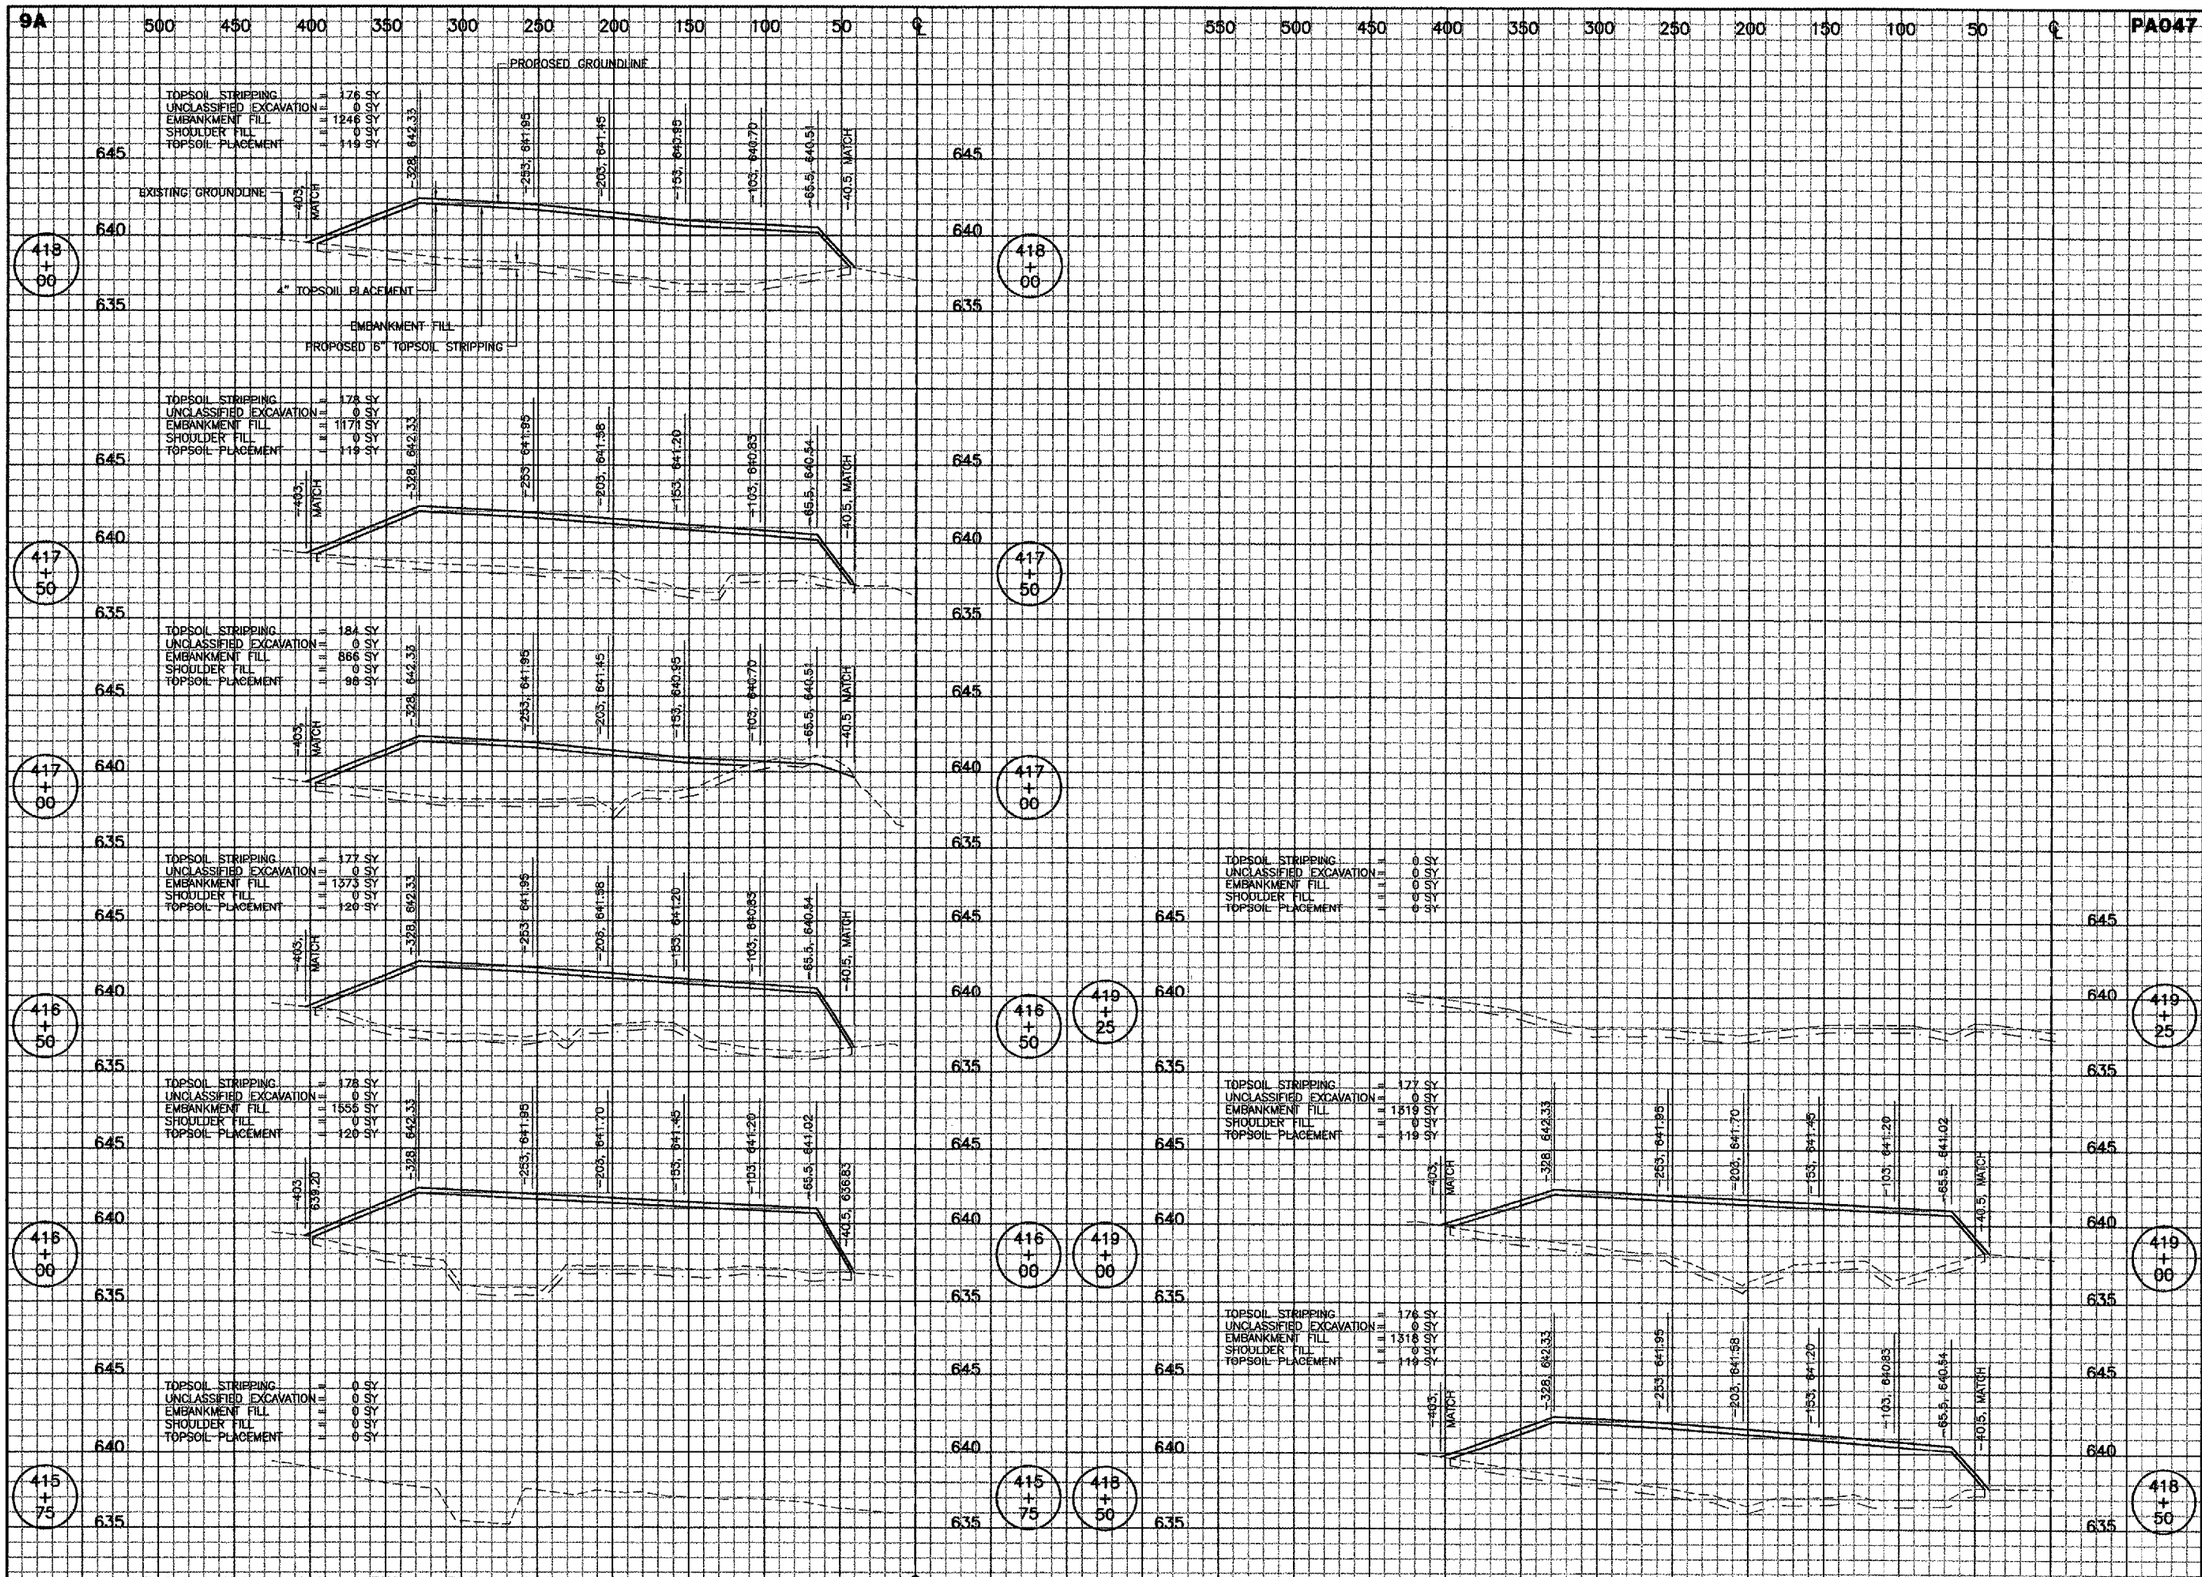

REVISIONS		
NUMBER	BY	DATE

0 1 2

THIS BAR IS EQUAL TO 2" AT FULL SCALE (34X22).

PALWAUKEE MUNICIPAL AIRPORT
WHEELING / PROSPECT HEIGHTS ILLINOIS

NORTHEAST QUADRANT SITEWORK
CROSS SECTIONS

STA. 415+75 TO STA. 418+00

© Copyright CMT, Inc.

CMT
CRAWFORD, MURPHY & TILLY, INC.
CONSULTING ENGINEERS
License No. 184-000618

Palwaukee Municipal Airport

DESIGN BY:	JRL / MLK
DRAWN BY:	JRO
CHECKED BY:	
APPROVED BY:	
DATE:	06/28/05
JOB No:	03290-02

ILLINOIS PROJECT: PWK-3471