CONTRACT NO.
SC061

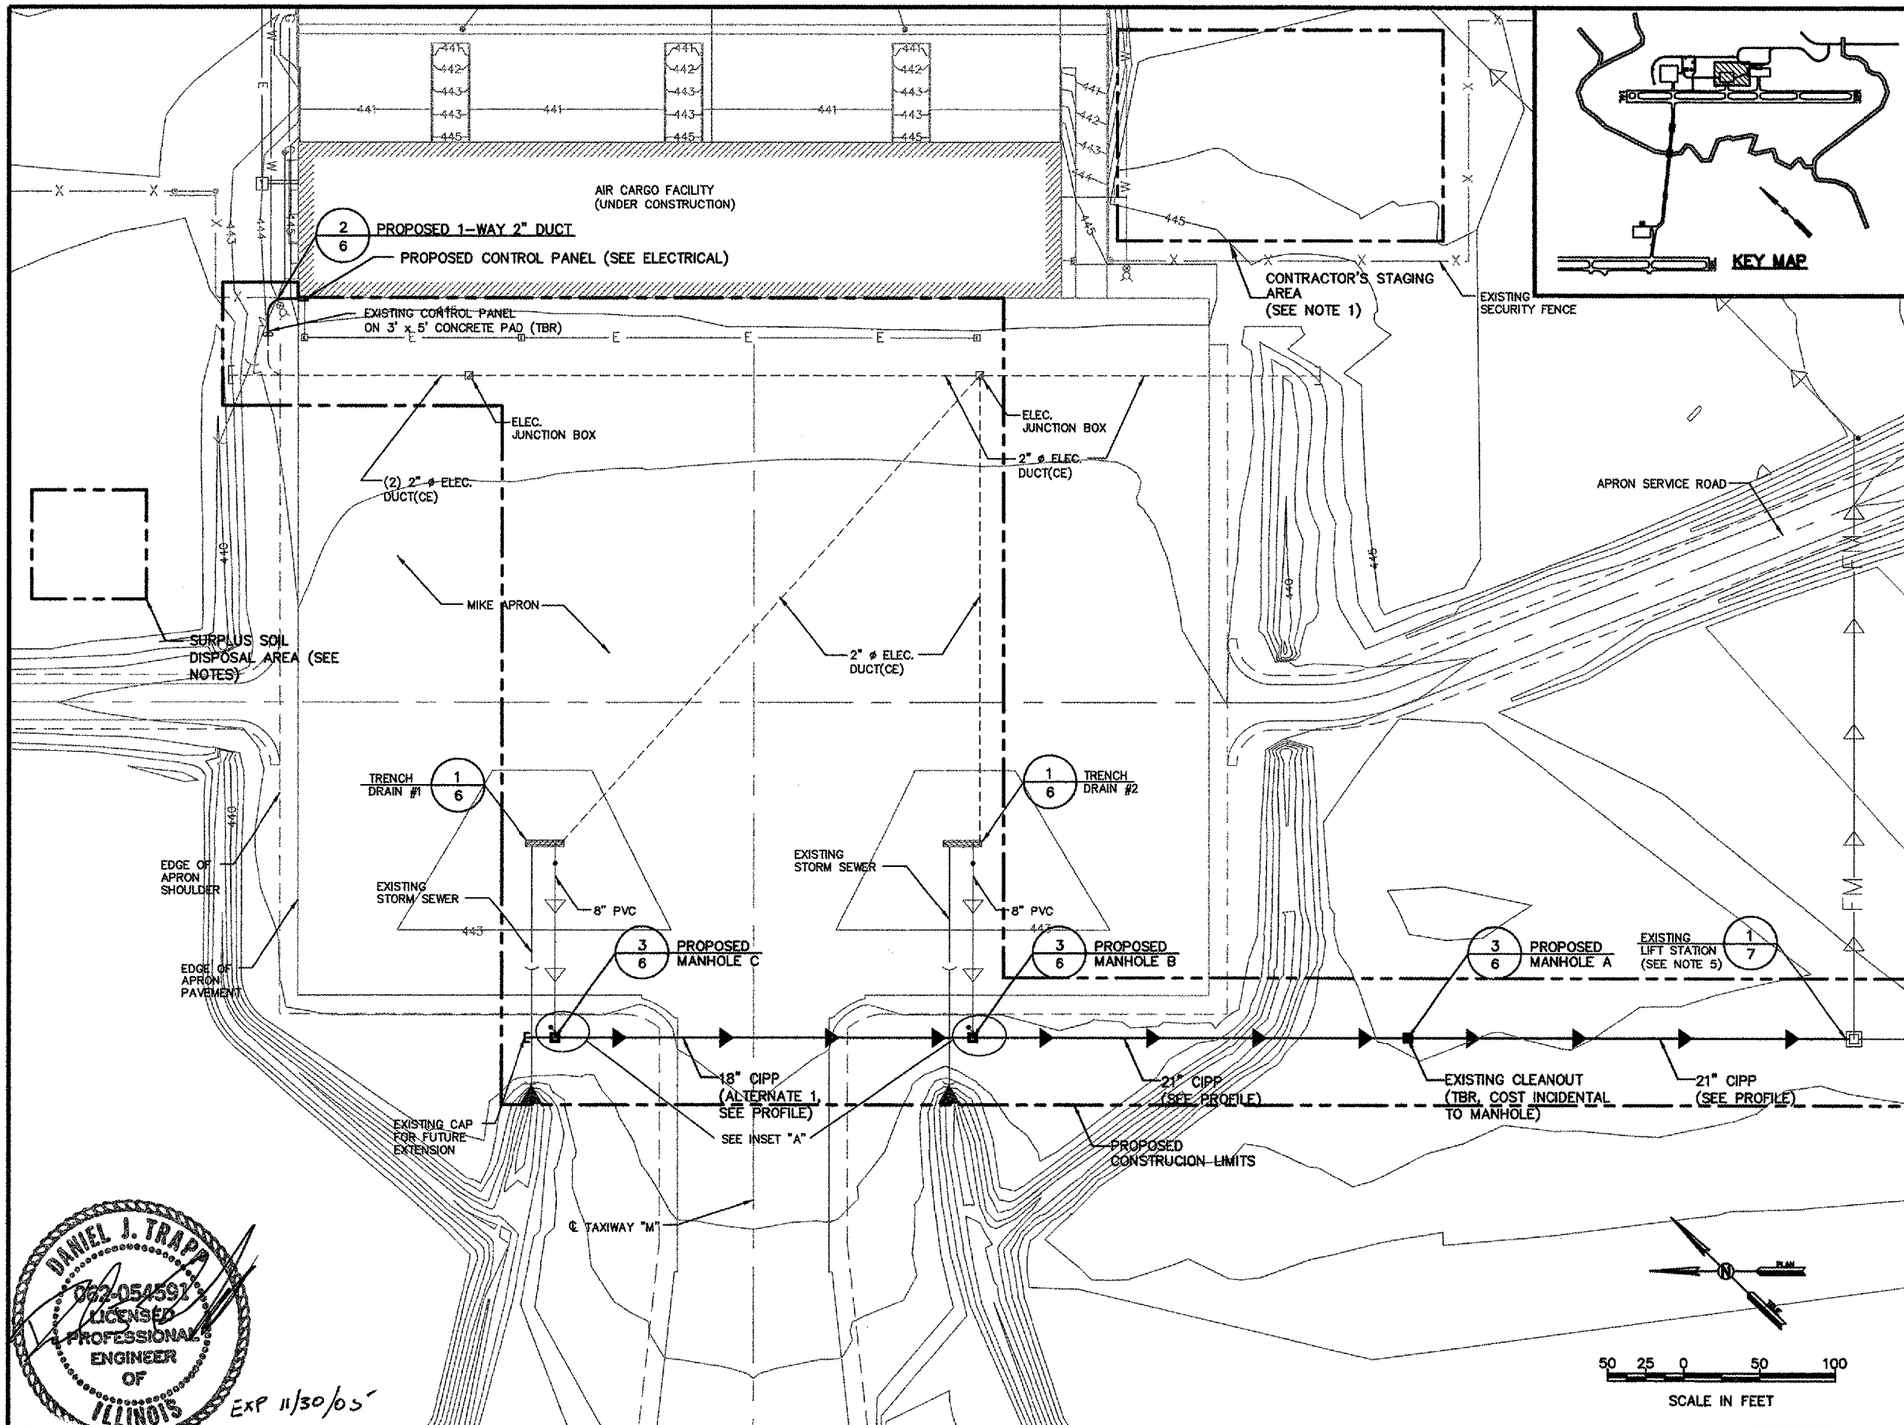

NOTES:

1. APPROXIMATE LIMITS OF CONTRACTOR'S STAGING AREA. CONTRACTOR TO SUBMIT LAYOUT OF STAGING AREA FOR APPROVAL PRIOR TO DISTURBING SITE. SITE SHALL BE RESTORED TO ORIGINAL CONDITION UPON CONTRACT COMPLETION. ALL COSTS TO BE INCIDENTAL TO CONTRACT.
2. RESTORATION OF ALL DISTURBED AREAS SHALL BE INCIDENTAL TO ITEMS CAUSING THE AREAS TO BE DISTURBED.
3. ANY EXTRA LENGTHS OF PIPE REQUIRED FOR INSTALLATION OF MANHOLES SHALL BE CONSIDERED INCIDENTAL TO THE MANHOLE AND SHALL MATCH EXISTING PIPE.
4. SURPLUS SOIL FROM EXCAVATIONS SHALL BE STOCKPILED AS SHOWN NORTH OF THE MIKE APRON FOR USE BY OWNER. COORDINATE WITH RE AND OWNER ON EXACT LOCATION AND LIMITS. LOCATION AND LIMITS SHOWN ARE APPROXIMATE ONLY. CONTRACTOR SHALL PROVIDE ANY NECESSARY EROSION CONTROL AROUND THIS AREA (PER CHECK SHEET 8 WITH PAYMENT BEING INCIDENTAL TO THE CONTRACT). HOWEVER, CONTRACTOR WILL NOT BE REQUIRED TO SEED OR MULCH AREA.
5. INFLATABLE BLATTER CURRENTLY INSTALLATED AT ENTRANCE OF 21" PVC INTO EXISTING LIFT STATION. CONTRACTOR TO REMOVE AND TURN OVER TO OWNER.
6. CONTRACTOR SHALL PROVIDE ANY NECESSARY EROSION CONTROL AT DISTURBED AREAS PER CHECK SHEET 8. PAYMENT FOR EROSION CONTROL SHALL BE INCIDENTAL TO THE CONTRACT.

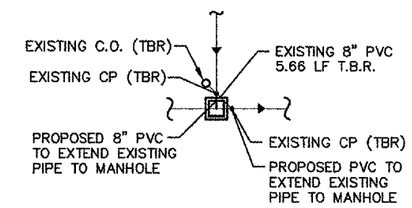

INSET "A"
N.T.S.

NOTE: ALL PIPE, CLEANOUTS, CONNECTION POINTS TO BE REMOVED AND PIPE TO BE PROVIDED SHALL BE INCIDENTAL TO MANHOLE.

DANIEL J. TRAPP
062-054591
LICENSED
PROFESSIONAL
ENGINEER
OF
ILLINOIS
EXP 11/30/05

REV.	DATE	BY	APPR.	DESCRIPTION	PLOT FILE	REV.	DATE	BY	APPR.	DESCRIPTION	PLOT FILE

DESIGNED BY: JRK
DRAWN BY: JRK
CHECKED BY: DJT
DATE: 6/10/05

MidAmerica ST. LOUIS AIRPORT

ACTIVATE GLYCOL COLLECTION SYSTEM

EarthTech
A Tyco International Ltd. Company

1075 Eastgate Drive
O'Fallon, Illinois 62269
PH 618-624-2628
FAX 618-624-2730

COUNTY OF ST. CLAIR STATE OF ILLINOIS

SITE PLAN

DWG. FILE NAME
84723-C-05

SHEET NO.
5