STATE OF ILLINOIS
DEPARTMENT OF TRANSPORTATION

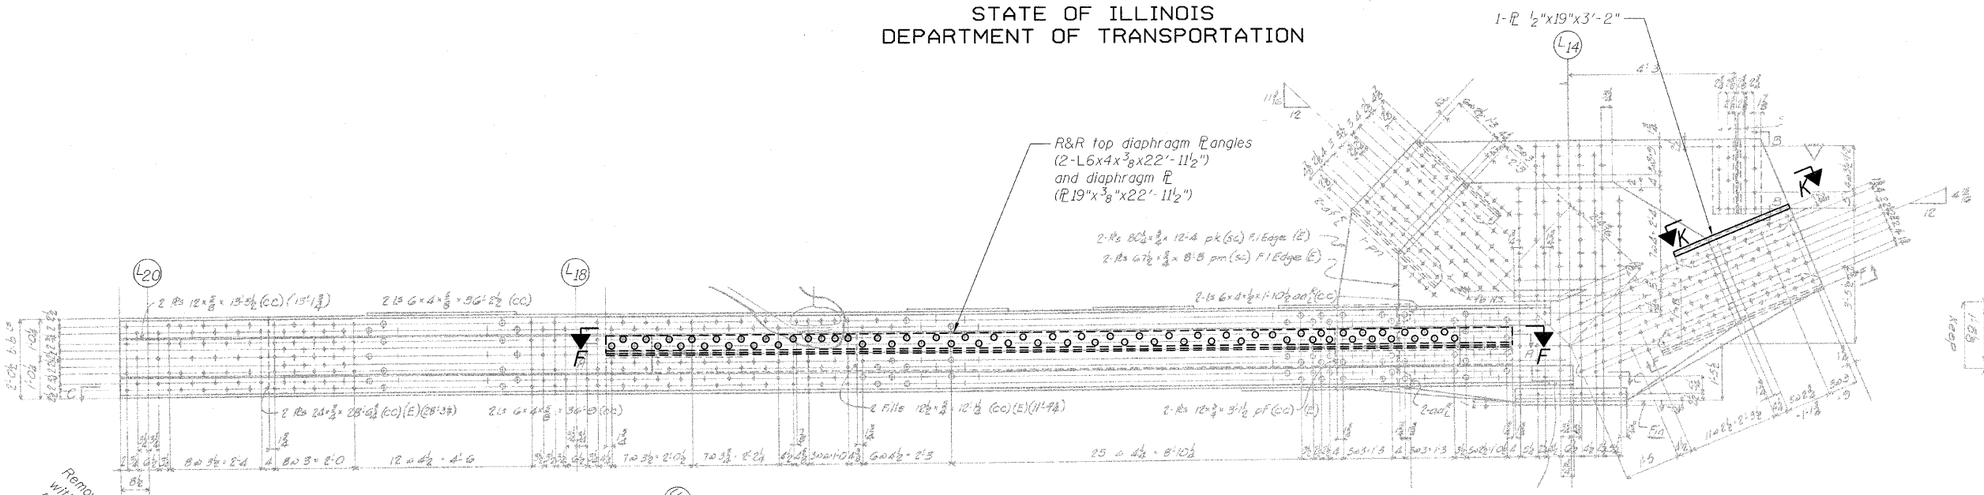

DETAIL S

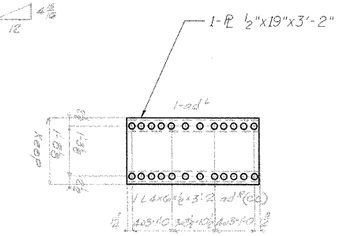

SECTION K-K

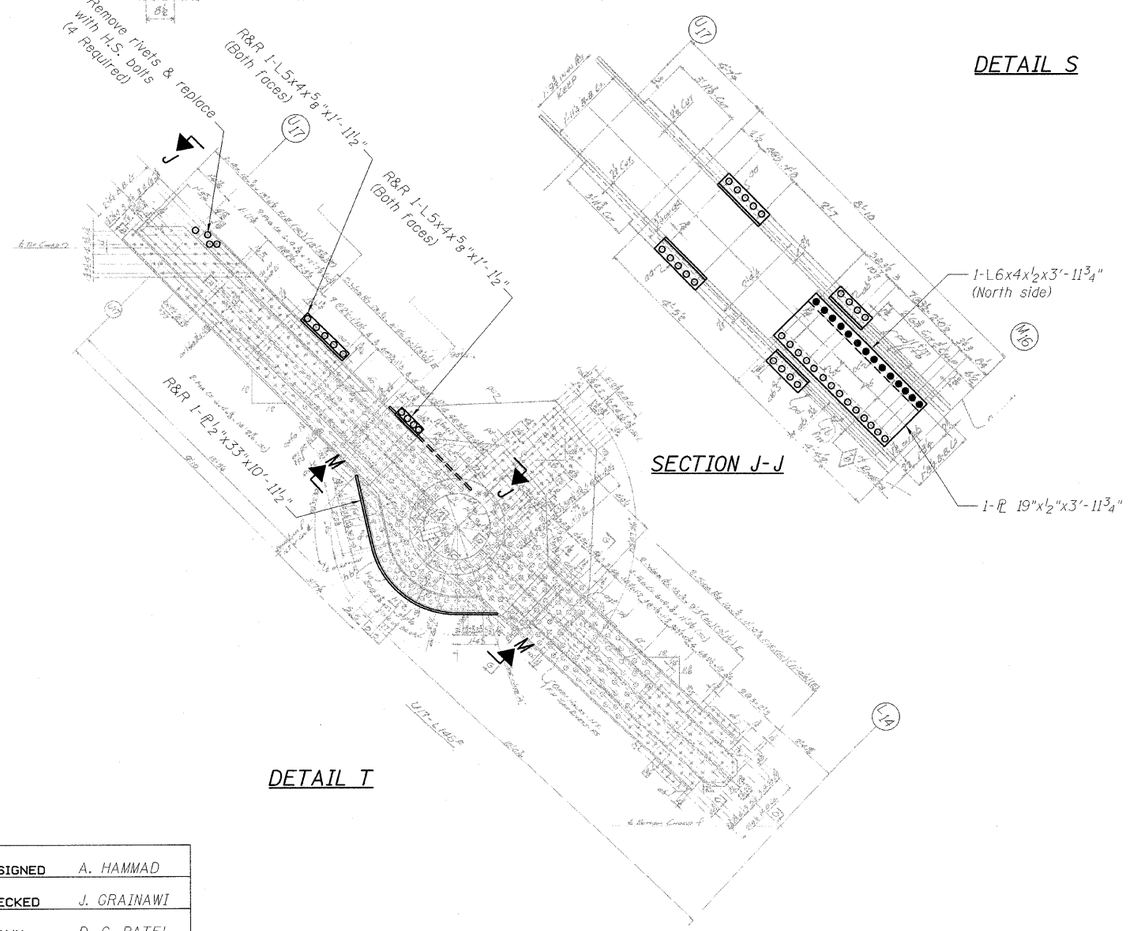

SECTION J-J

DETAIL T

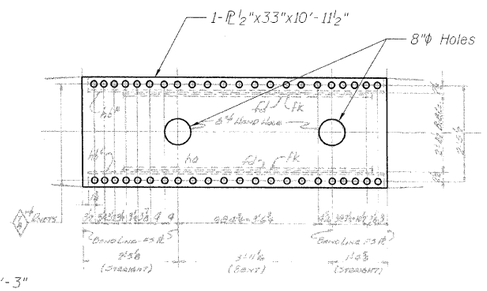

SECTION M-M

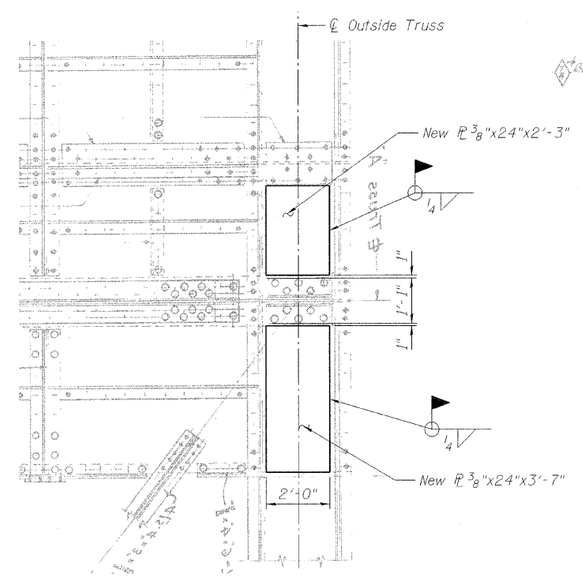

SECTION L-L

LEGEND

R&R	Remove & replace
○	Existing fastener to remain
○	Hole to match existing location
●	New hole
·····	Existing member to remain
———	New member

Notes:
Portions of this drawing are extracted from original drawings for this bridge. Details shown are provided to illustrate the work be performed.
Provide temporary bracing and supports to maintain structural integrity during replacements.
For Section F-F, see sheet 97 of 163.

TRUSS REPAIRS
OUTSIDE TRUSS (SOUTHWEST)
STRUCTURE NO. 016-2445

DESIGNED	A. HAMMAD
CHECKED	J. GRAINAWI
DRAWN	D. C. PATEL
CHECKED	A. HAMMAD

PB Americas, Inc.
230 WEST MONROE STREET,
SUITE 900
CHICAGO, IL. 60606

SHEET NO. 98
163 SHEETS

F.A.P RTE.	SECTION	COUNTY	TOTAL SHEETS	SHEET NO.
389	2424.2B-R	COOK	398	179
		CONTRACT NO. 60D61		
FED. ROAD DIST. NO. 7	ILLINOIS	FED. AID PROJECT		

T:\16943A\Structural\Cadd\Pre-final\EB_Plans\0162445-60D61-TRR-096.dgn
07-MAY-2009