PLAN
SURVEYED
PLOTTED
ALIGNMENT CHECKED
RT. OF WAY CHECKED
CADD FILE NAME
NOTE BOOK
NO.
BY
DATE

PROFILE
SURVEYED
PLOTTED
GRADES CHECKED
B.M. NOTED
STRUCTURE NOTATNS CHKD
NOTE BOOK
NO.
BY
DATE

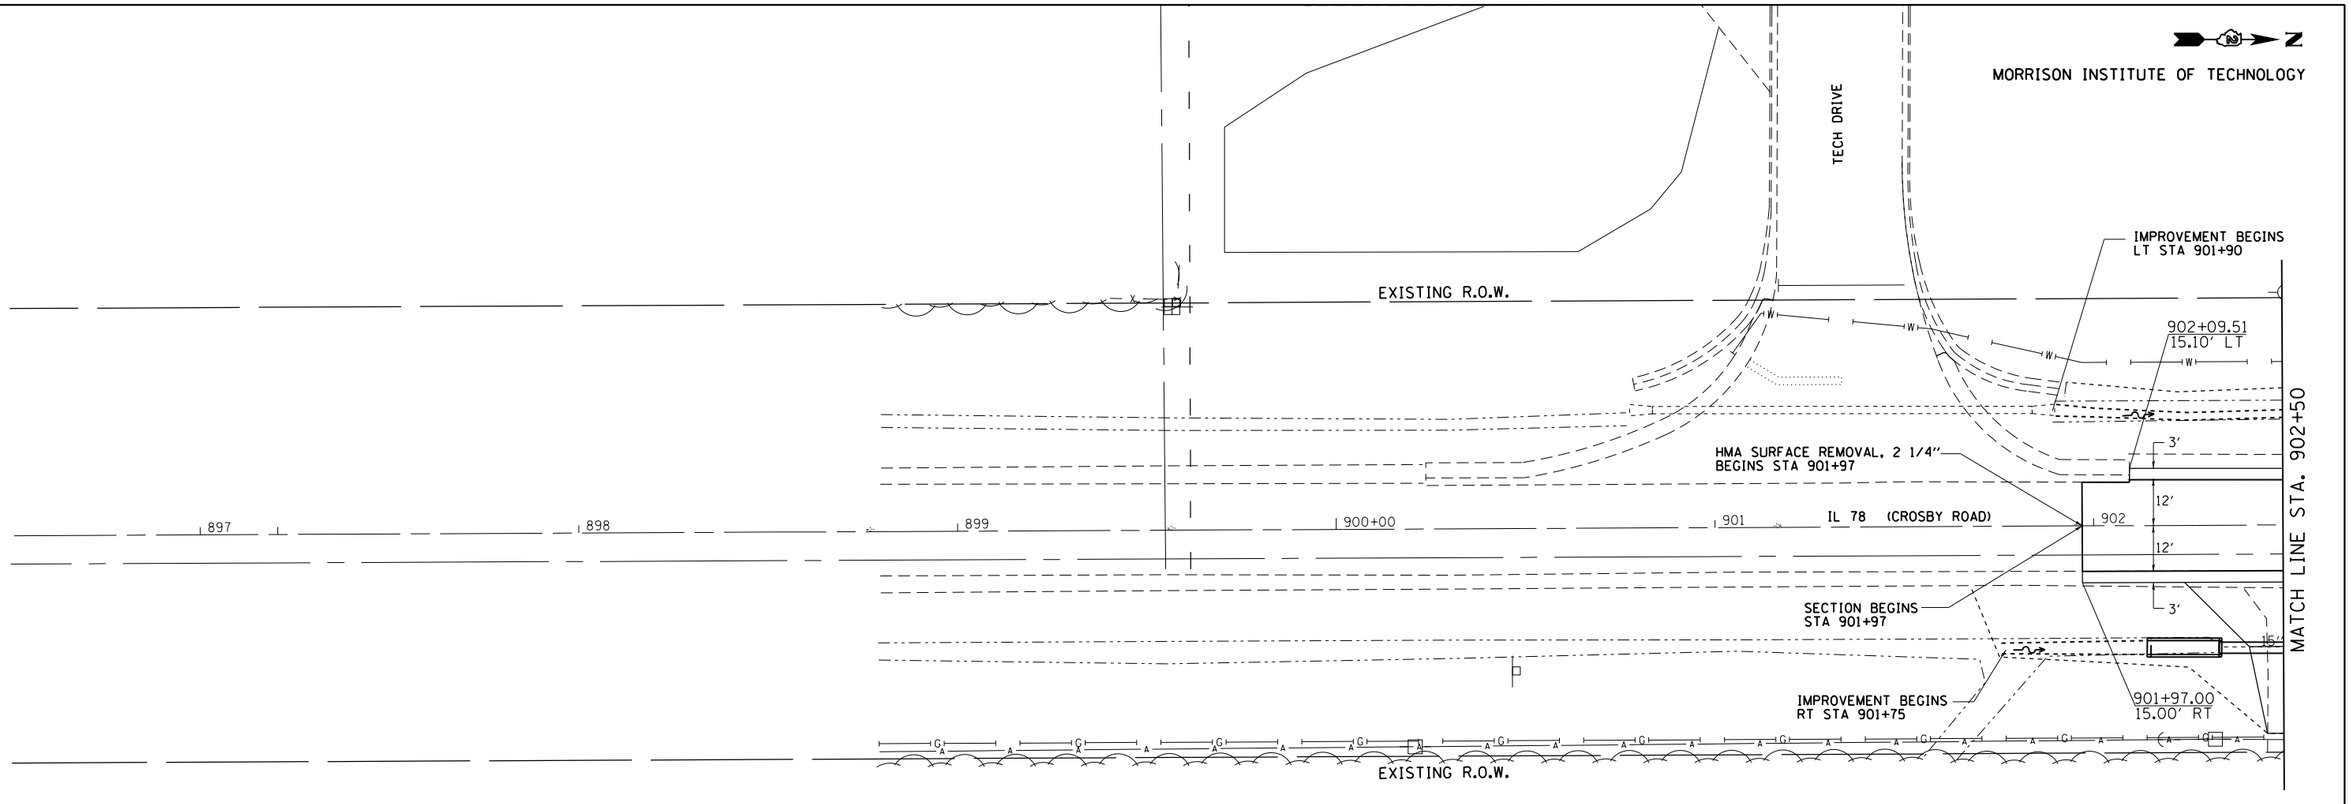

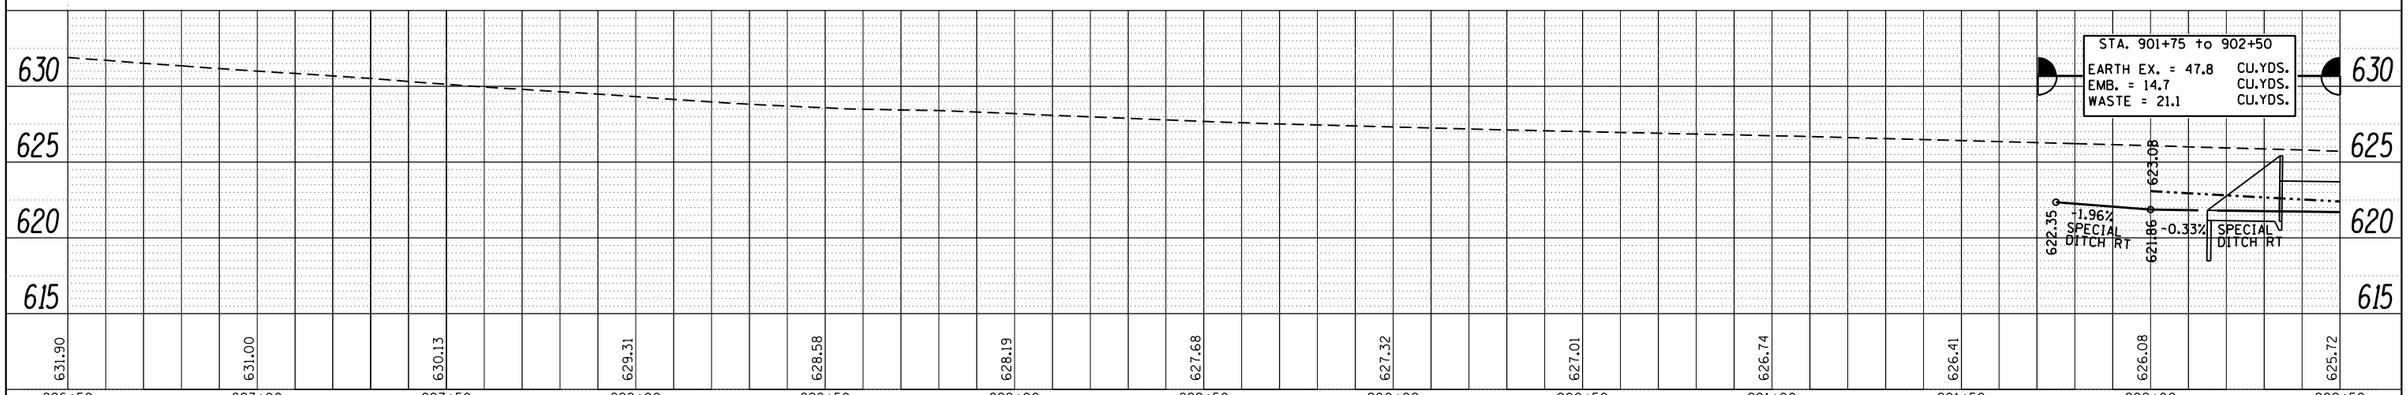

FILE NAME = c:\pw_work\pwidot\fasslermj\d0149594\D208209-sht-plnprf.dgn	USER NAME = Fasslermj	DESIGNED -	REVISED -
		DRAWN -	REVISED -
	PLOT SCALE = 40.0000 ' / in.	CHECKED -	REVISED -
Default	PLOT DATE = Fri Jun 13 10:12:08 2014	DATE -	REVISED -

STATE OF ILLINOIS
DEPARTMENT OF TRANSPORTATION

IL 78 (CROSBY ROAD)
PLAN & PROFILE

SCALE: 1"=20' | SHEET OF SHEETS | STA. 896+50 | TO STA. 902+50

F.A.P. RTE.	SECTION	COUNTY	TOTAL SHEETS	SHEET NO.
22	15BR-1	WHITESIDE	146	29
		CONTRACT NO. 64F19		
	ILLINOIS FED. AID PROJECT			