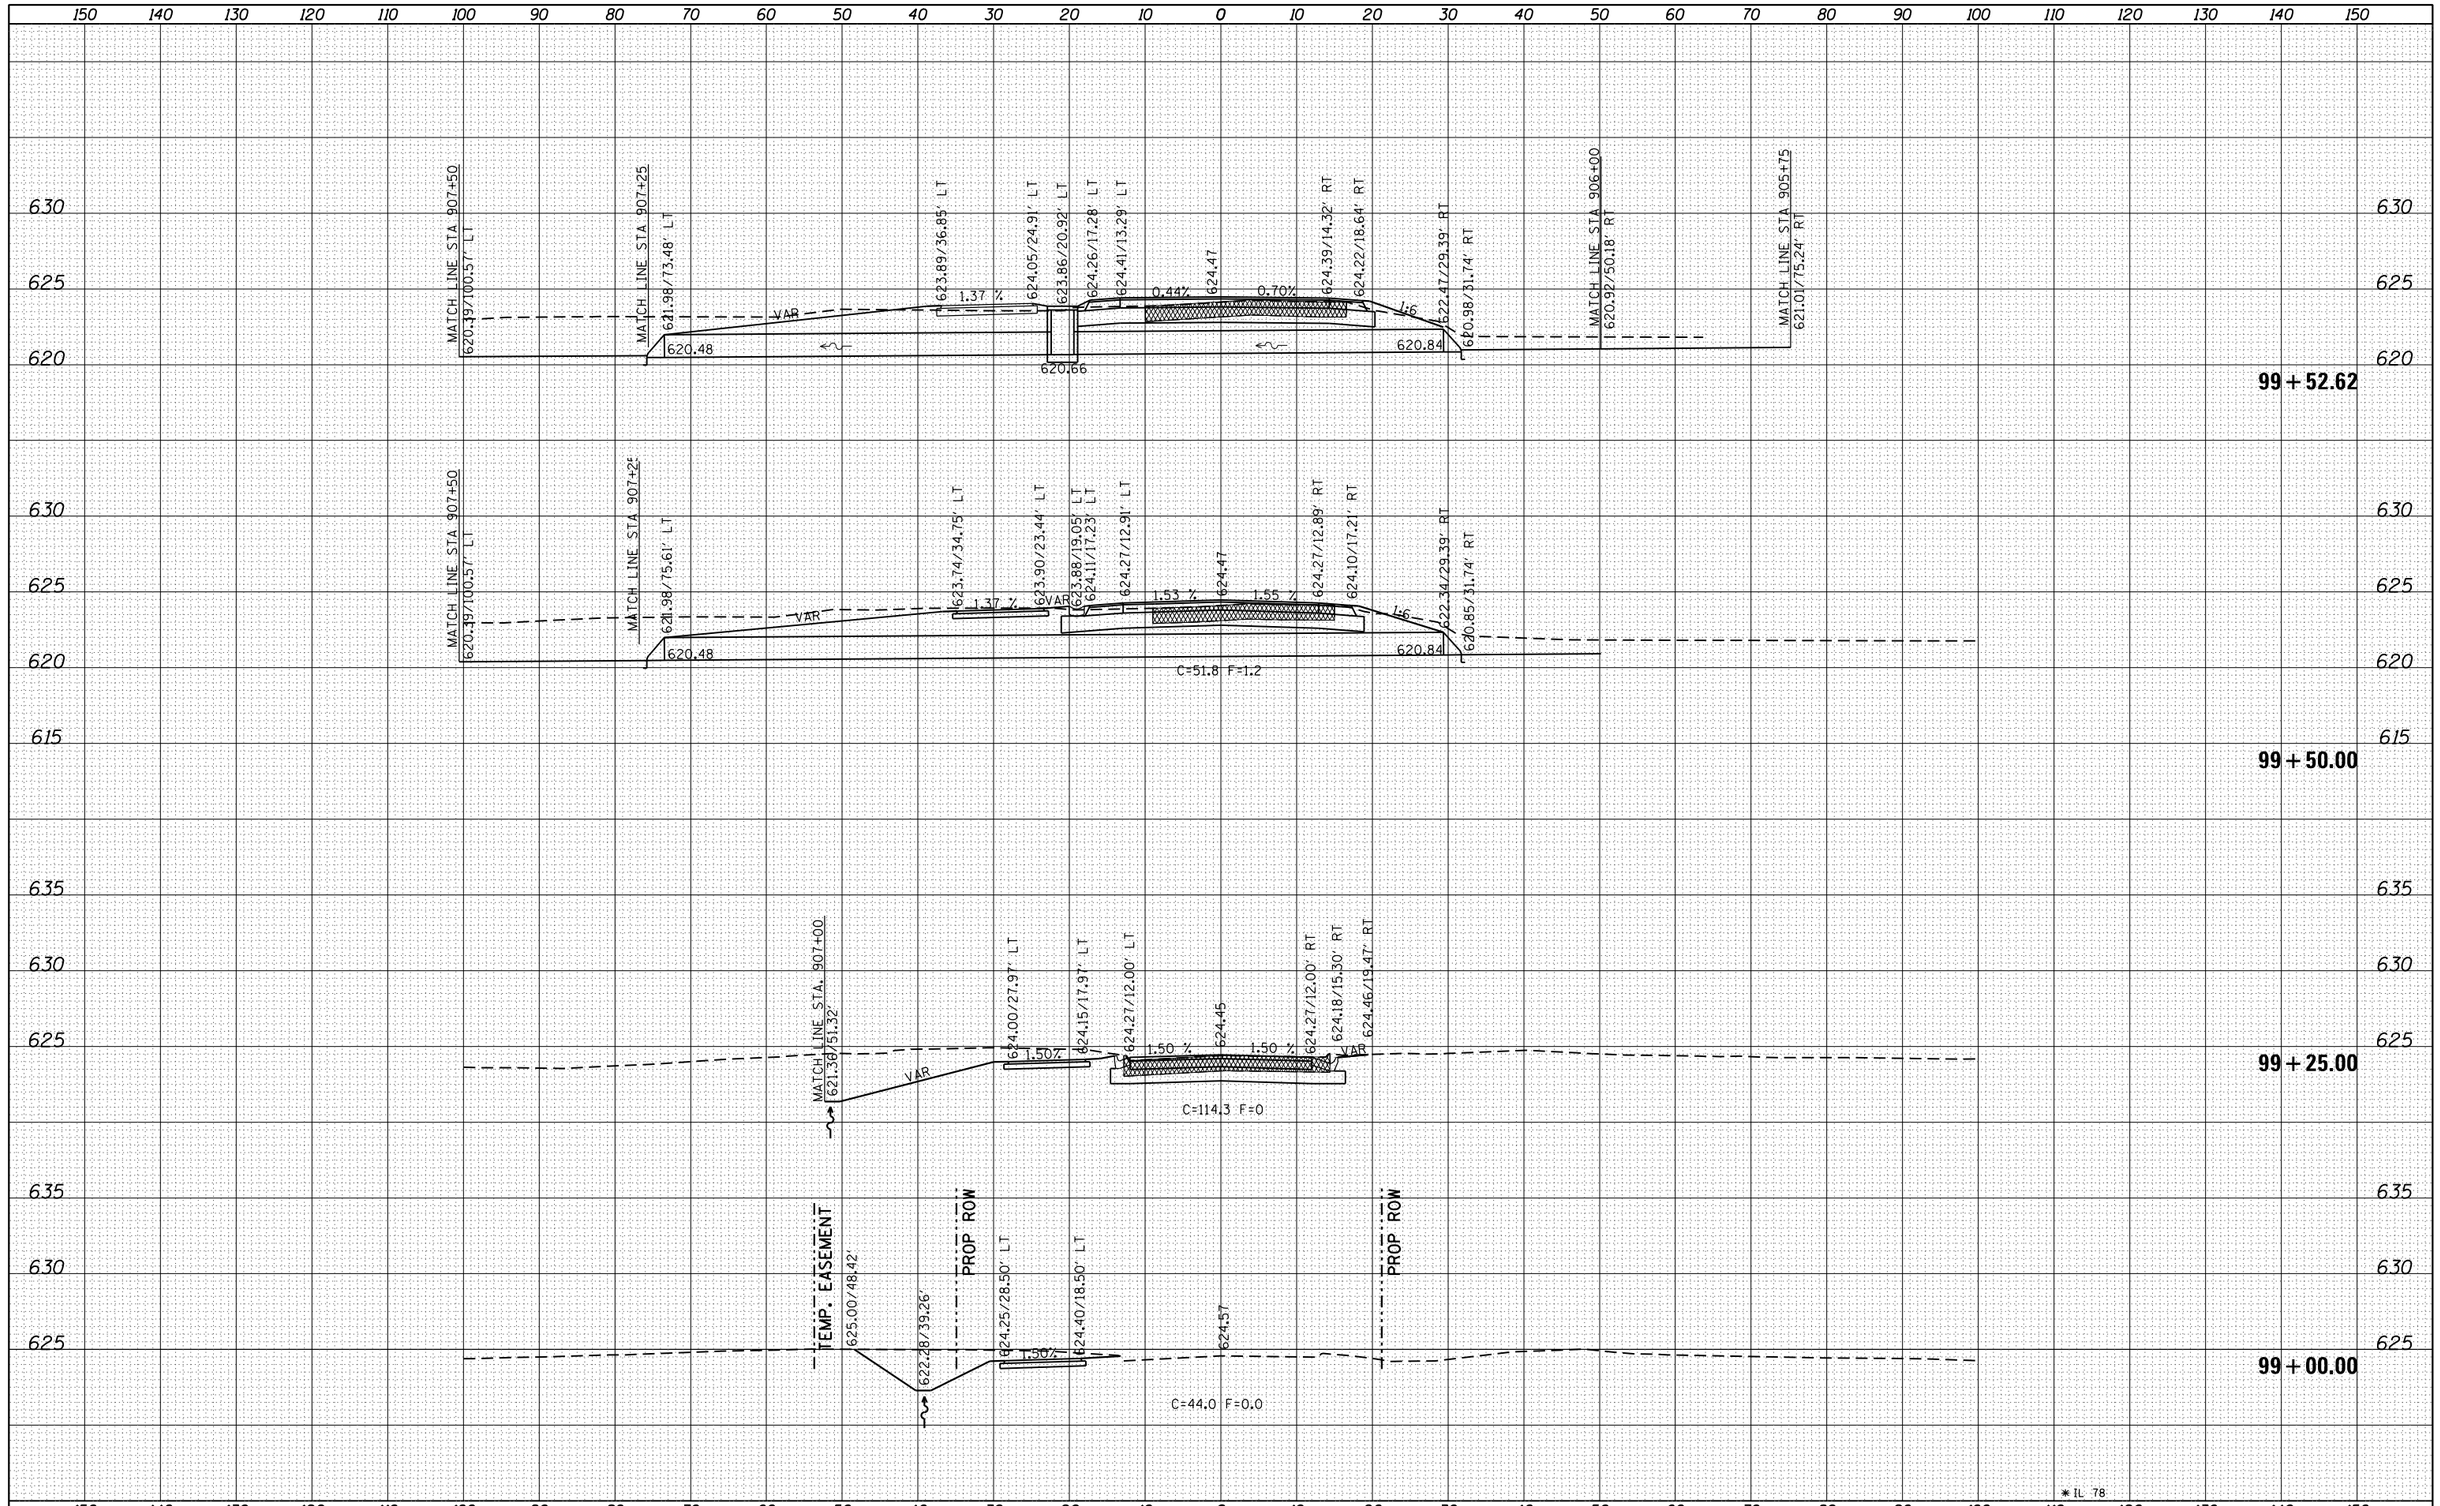

FINAL SURVEY

NOTE BOOK	BY	DATE
SURVEYED		
PLOTTED		
TEMPLATE		
AREAS		
AREAS CHECKED		
NO.		

ORIGINAL SURVEY

NOTE BOOK	BY	DATE
SURVEYED		
PLOTTED		
TEMPLATE		
AREAS		
AREAS CHECKED		
NO.		

FILE NAME = c:\pw_work\pwidot\fasslermj\d0149594\D208209-sht-xssht_French Creek.dgn	USER NAME = Fasslermj	DESIGNED -	REVISED -
		DRAWN -	REVISED -
	PLOT SCALE = 20.0000 ' / in.	CHECKED -	REVISED -
Default	PLOT DATE = Fri Jun 13 13:49:57 2014	DATE -	REVISED -

STATE OF ILLINOIS
DEPARTMENT OF TRANSPORTATION

IL 78 (FRENCH CREEK)
MIT & FRENCH CREEK RD CROSS SECTIONS

SCALE: | SHEET OF SHEETS | STA. 99+00.00 | TO STA. 99+54.98

F.A.P. RTE.	SECTION	COUNTY	TOTAL SHEETS	SHEET NO.
*22	15BR-1	WHITESIDE	146	143
		CONTRACT NO. 64F19		
	ILLINOIS FED. AID PROJECT			