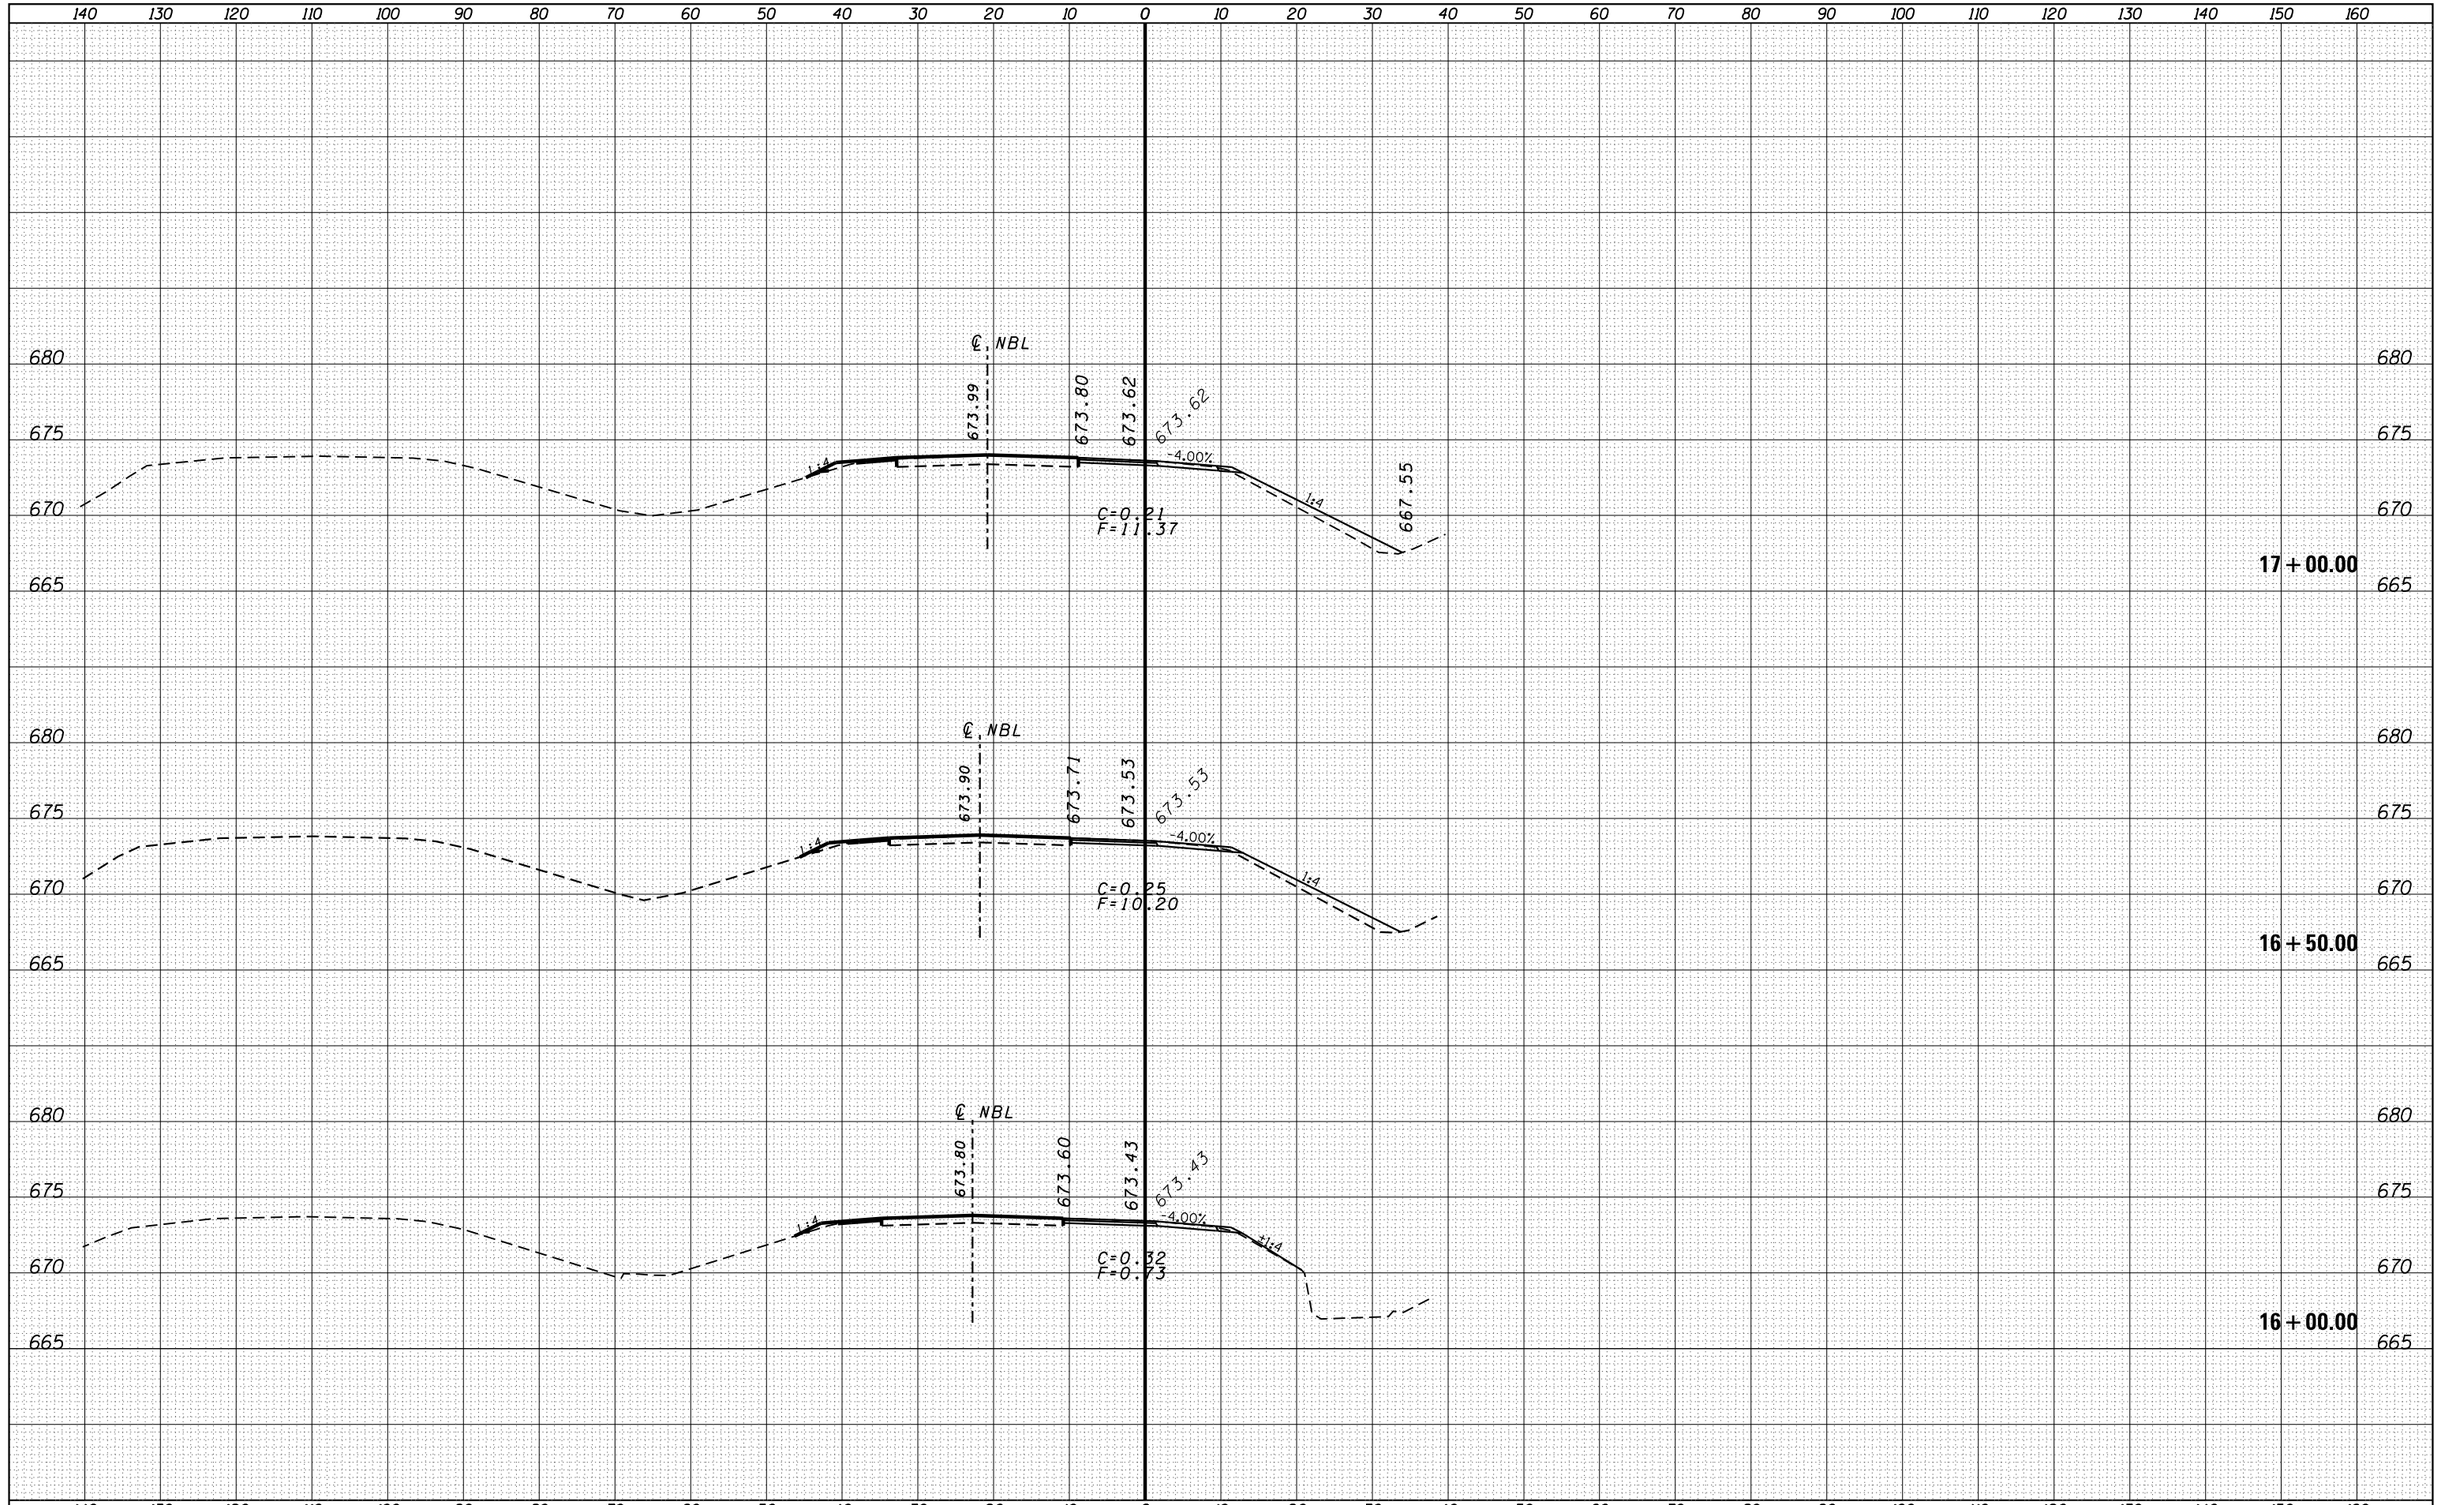

FINAL SURVEY

NO.	BY	DATE
NOTE BOOK		
AREAS		
TEMPLATE		
PLOTTED		
SURVEYED		
AREAS CHECKED		

ORIGINAL SURVEY

NO.	BY	DATE
NOTE BOOK		
AREAS		
TEMPLATE		
PLOTTED		
SURVEYED		
AREAS CHECKED		

FILE NAME = c:\pw_work\pwidot\duncanbd\d0315542\D366C53-xsshtrmpa.dgn	USER NAME = duncanbd	DESIGNED -	REVISED -
	PLOT SCALE = 20.0000 ' / in.	DRAWN -	REVISED -
Default	PLOT DATE = 6/10/2014	CHECKED -	REVISED -
		DATE -	REVISED -

STATE OF ILLINOIS
DEPARTMENT OF TRANSPORTATION

CROSS SECTIONS – RAMP A

SCALE: | SHEET OF SHEETS | STA. 16+00.00 TO STA.17+00.00

F.A.I. RTE.	SECTION	COUNTY	TOTAL SHEETS	SHEET NO.
57	(38-3)RS-2	IROQUOIS	186	140
		CONTRACT NO. 66C53		
	ILLINOIS	FED. AID PROJECT		