| FINAL SURVEY | NOTE BOOK | PAGE NO. |
|---|---|---|

| | BY | DATE |
|---|---|---|
| SURVEYED | | |
| PLOTTED | | |
| TEMPLATE | | |
| AREAS | | |
| AREAS CHECKED | | |

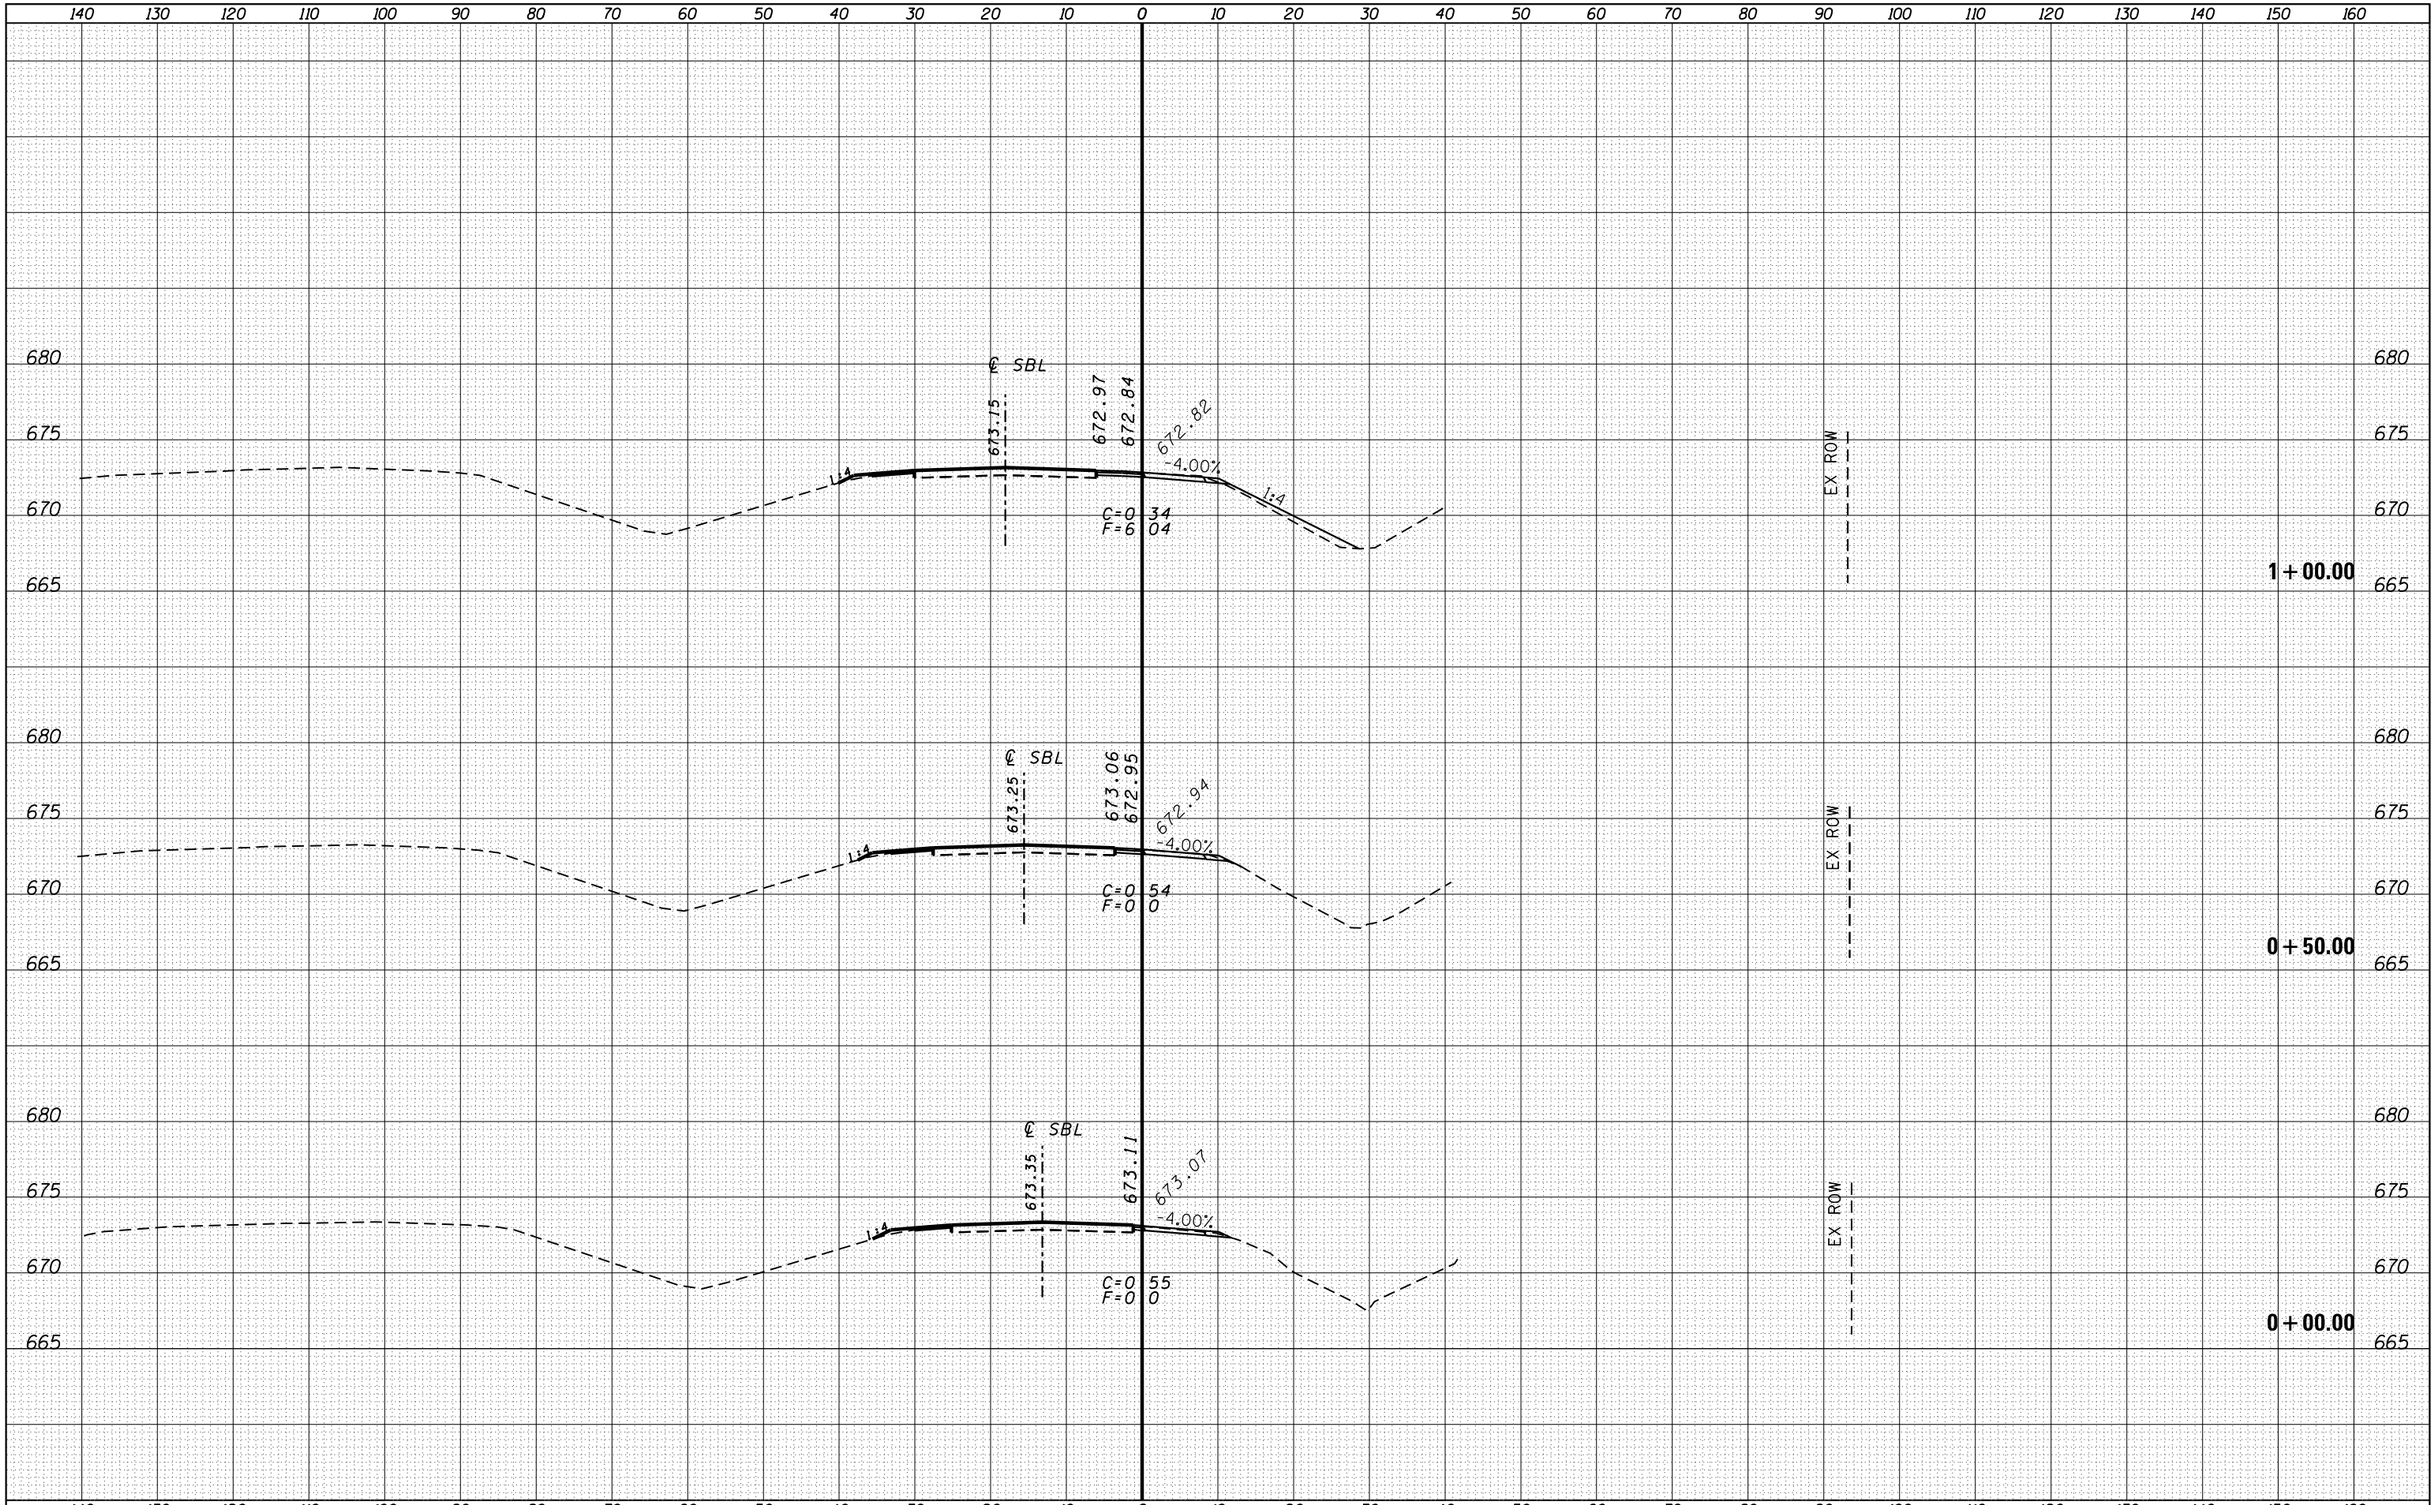


| ORIGINAL SURVEY | NOTE BOOK | NO. |
|---|---|---|

| | BY | DATE |
|---|---|---|
| SURVEYED | | |
| PLOTTED | | |
| TEMPLATE | | |
| AREAS | | |
| AREAS CHECKED | | |

| | | | |
|---|---|---|---|
| FILE NAME = c:\pw_work\pwidot\duncanbd\d0315542\D366C53-xsshtrmpc.dgn | USER NAME = duncanbd | DESIGNED - | REVISED - |
| | | DRAWN - | REVISED - |
| | PLOT SCALE = 20.0000 ' / in. | CHECKED - | REVISED - |
| Default | PLOT DATE = 6/10/2014 | DATE - | REVISED - |

**STATE OF ILLINOIS**
**DEPARTMENT OF TRANSPORTATION**

**CROSS SECTIONS - RAMP C**

SCALE: | SHEET OF SHEETS | STA. +00.00 | TO STA.1+00.00

| F.A.I. RTE. | SECTION | COUNTY | TOTAL SHEETS | SHEET NO. |
|---|---|---|---|---|
| 57 | (38-3)RS-2 | IROQUOIS | 186 | 158 |
| | | CONTRACT NO. 66C53 | | |
| | ILLINOIS | FED. AID PROJECT | | |