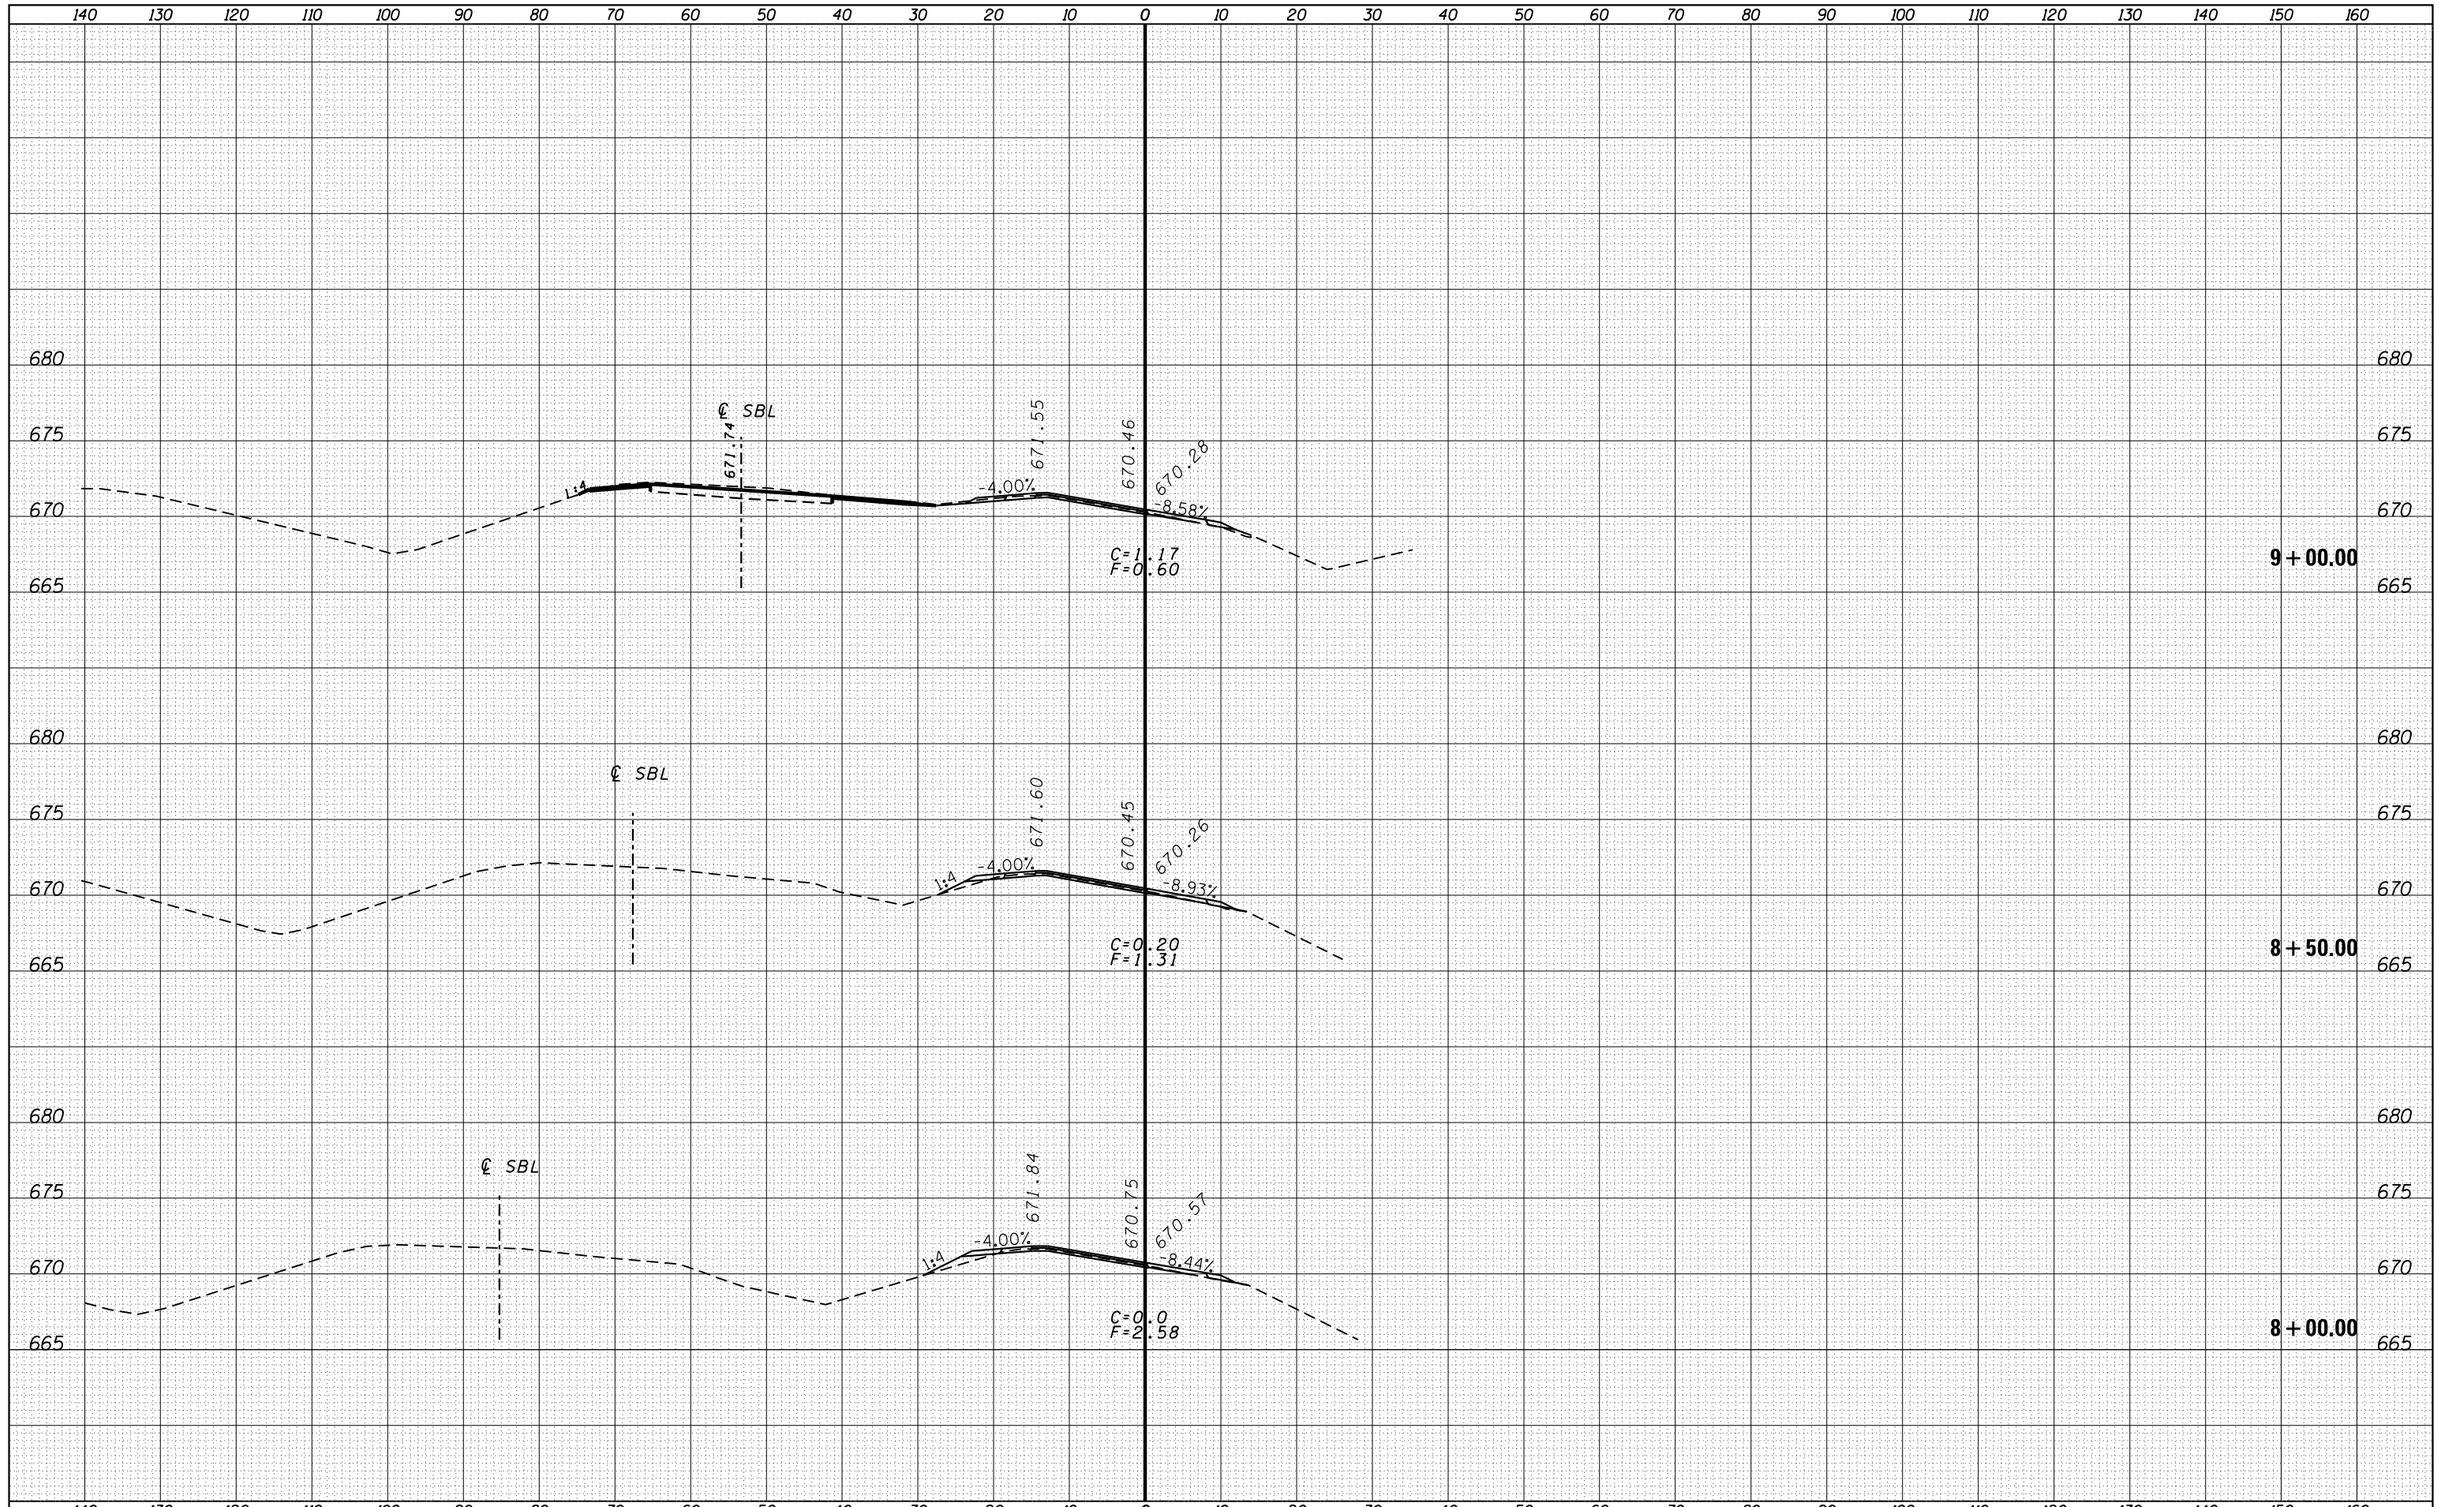

FINAL SURVEY	BY	DATE
SURVEYED		
PLOTTED		
TEMPLATE		
NOTE BOOK		
AREAS		
NO.	AREAS CHECKED	

ORIGINAL SURVEY	BY	DATE
SURVEYED		
PLOTTED		
TEMPLATE		
NOTE BOOK		
AREAS		
NO.	AREAS CHECKED	

FILE NAME = c:\pw_work\pwidot\duncanbd\d0315542\D366C53-xsshtrmpd.dgn	USER NAME = duncanbd	DESIGNED -
	PLOT SCALE = 20.0000 ' / in.	DRAWN -
Default	PLOT DATE = 6/10/2014	CHECKED -
		DATE -

REVISED	-
REVISED	-
REVISED	-
REVISED	-

STATE OF ILLINOIS
DEPARTMENT OF TRANSPORTATION

CROSS SECTIONS – RAMP D

SCALE: | SHEET OF SHEETS | STA. 8+00.00 TO STA. 9+00.00

F.A.I. RTE.	SECTION	COUNTY	TOTAL SHEETS	SHEET NO.
57	(38-3)RS-2	IROQUOIS	186	178
		CONTRACT NO. 66C53		
	ILLINOIS	FED. AID PROJECT		