(8) EXISTING TYPICAL CROSS SECTION
F.A.P. 693 (IL RTE. 9)

STATION (7) 171+89.50 TO STATION 205+42.33 (9)

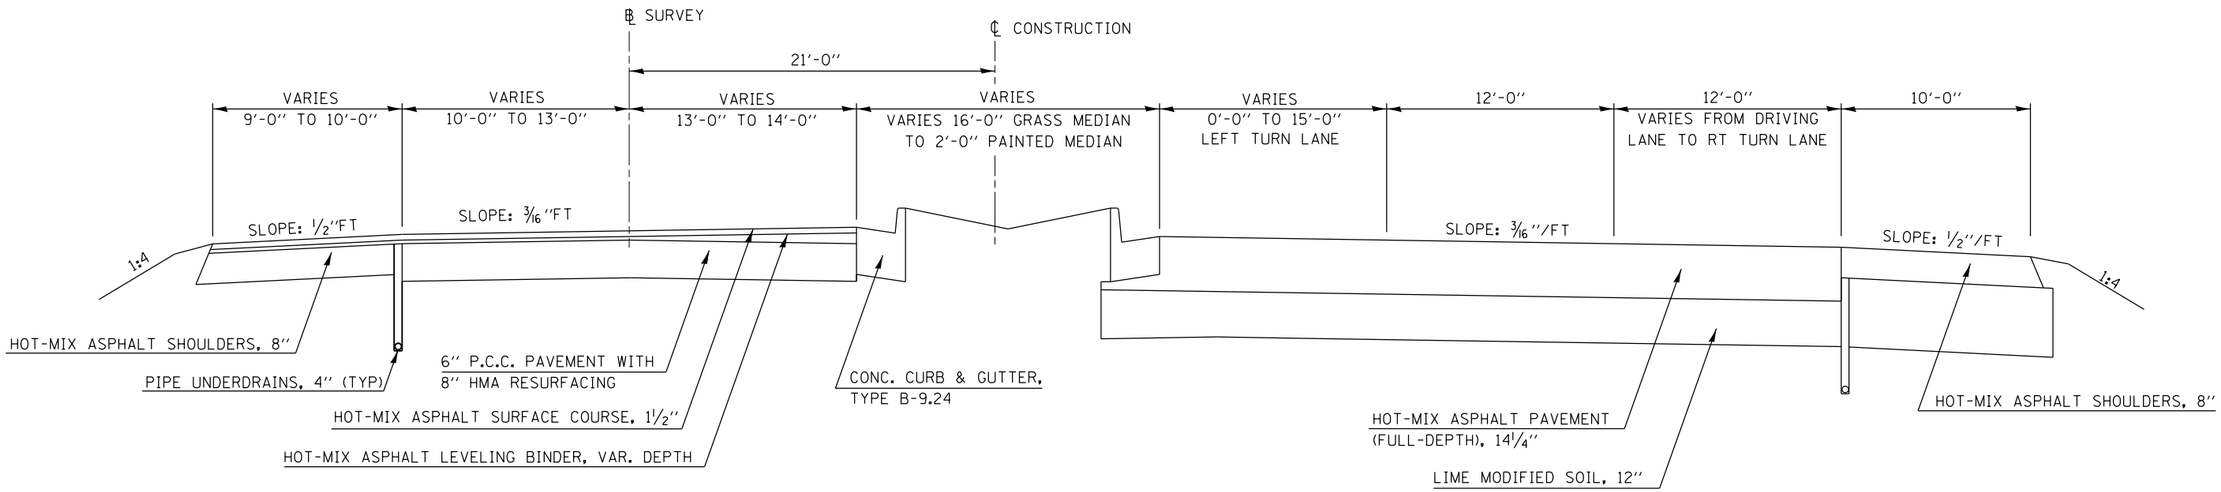

(8) PROPOSED TYPICAL CROSS SECTION
F.A.P. 693 (IL RTE. 9)

STATION (7) 171+89.50 TO STATION 205+42.33 (9)

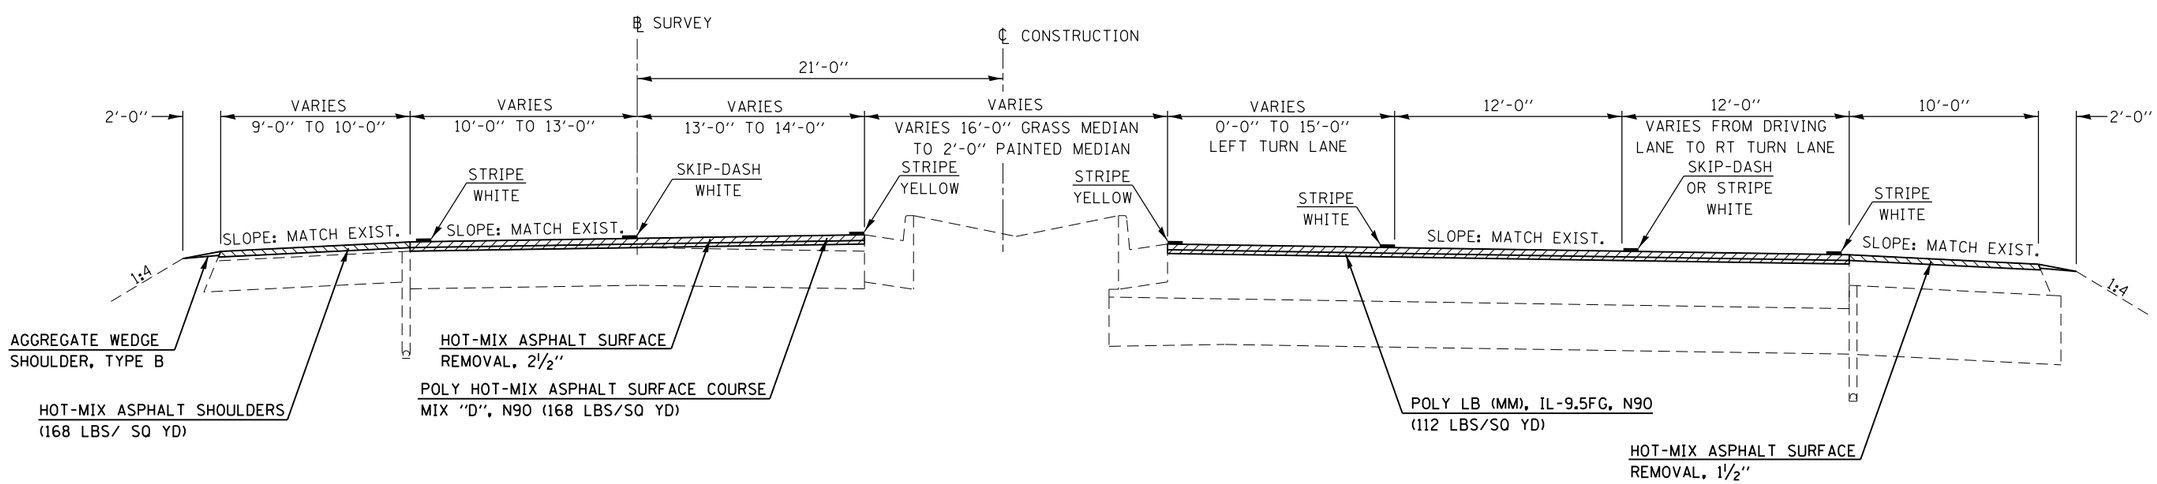

FILE NAME = c:\pw_work\pwidot\piersonbr\d0181149\D570787-sht-typical.dgn	USER NAME = piersonbr	DESIGNED -	REVISED -	STATE OF ILLINOIS DEPARTMENT OF TRANSPORTATION	TYPICAL CROSS SECTIONS	F.A.P. RTE.	SECTION	COUNTY	TOTAL SHEETS	SHEET NO.
	PLOT SCALE = 40.0000 ' / in.	DRAWN -	REVISED -			693	(FR)RS-1	MCLEAN	48	17
	PLOT DATE = 6/13/2014	CHECKED -	REVISED -					CONTRACT NO. 70787		
$MODELNAME$		DATE -	REVISED -		SCALE: SHEET 8 OF 10 SHEETS STA. TO STA.		ILLINOIS FED. AID PROJECT			