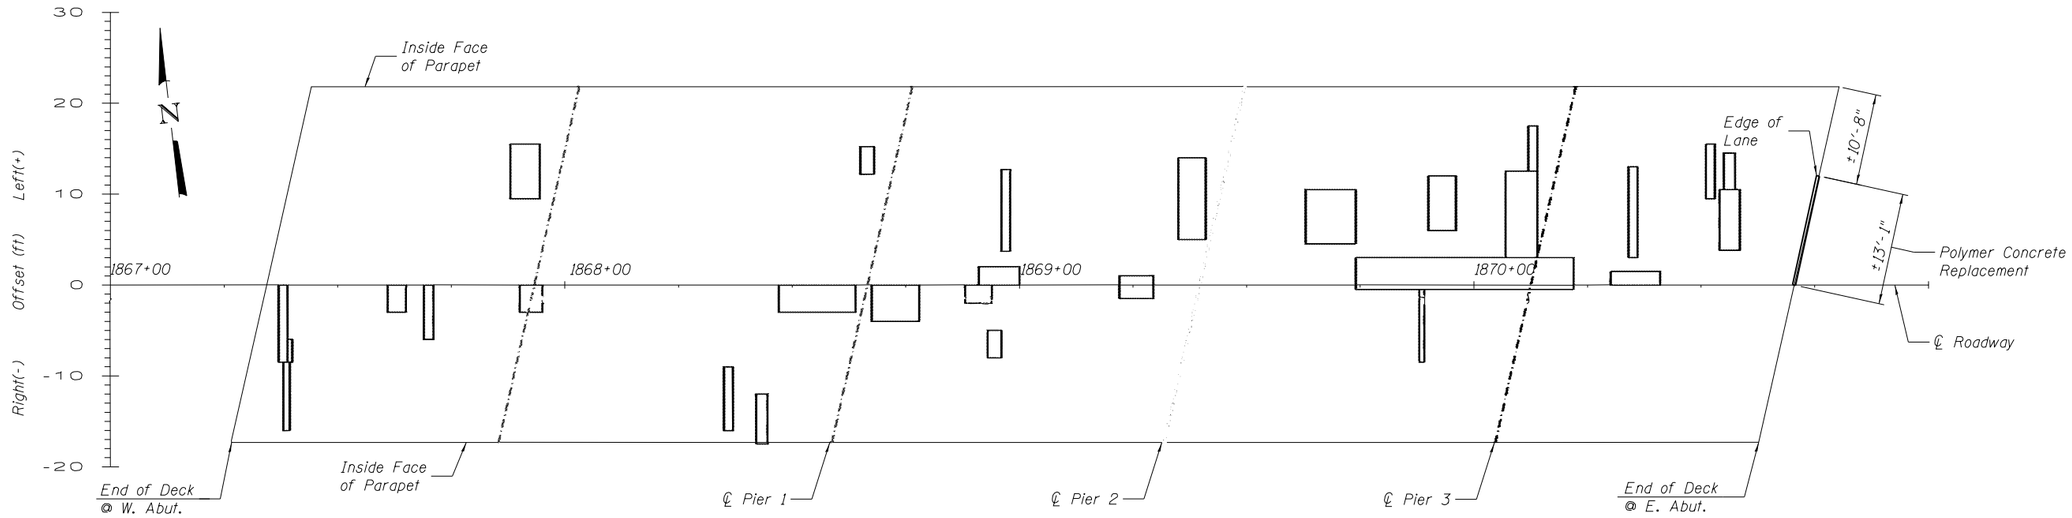

PLAN OF STRUCTURE NO. 095-0042

STRUCTURE NO. 095-0042

- Deck Slab Repair (Partial) 113 sq. yd.
- Deck Slab Repair (Full Depth, Type I) 0 sq. yd.
- Deck Slab Repair (Full Depth, Type II) 0 sq. yd.

Notes

The areas of deck repairs are estimated.

The deck survey and schedule shows 0 cu. yds. of full depth deck slab repairs.

Plan quantities have been increased by 25%.

The Engineer shall show actual patch locations on as-built plans.

Deck Survey 10-9-2012 & 10-10-2012

Patch #	Start Sta	End Sta	Offsets (ft) From		Offsets (ft) To		Length (ft.)	Width (ft.)	Area (sy)	Full or Partial Depth	Type 1 or II (Full Depth)
1	1867+88.00	1867+94.50	9.5	Lt	15.5	Lt	6.5	6	4.33	P	
2	1868+65.00	1868+68.00	12.2	Lt	15.2	Lt	3	3	1.00	P	
3	1868+91.00	1869+00.00	0	Lt	2	Lt	9	2	2.00	P	
4	1868+96.00	1868+98.00	3.7	Lt	12.7	Lt	2	9	2.00	P	
5	1869+35.00	1869+41.00	5	Lt	14	Lt	6	9	6.00	P	
6	1869+63.00	1869+74.00	4.5	Lt	10.5	Lt	11	6	7.33	P	
7	1869+90.00	1869+96.00	6	Lt	12	Lt	6	6	4.00	P	
8	1870+34.00	1870+36.00	3	Lt	13	Lt	2	10	2.22	P	
9	1870+51.00	1870+53.00	9.5	Lt	15.5	Lt	2	6	1.33	P	
10	1870+55.00	1870+57.50	10.5	Lt	14.5	Lt	2.5	4	1.11	P	
11	1870+54.00	1870+58.50	3.8	Lt	10.5	Lt	4.5	6.7	3.35	P	
12	1870+30.00	1870+41.00	0	Lt	1.5	Lt	11	1.5	1.83	P	
13	1869+74.00	1870+22.00	0.5	Rt	3	Lt	48	3.5	18.67	P	
14	1870+07.00	1870+14.00	3	Lt	12.5	Lt	7	9.5	7.39	P	
15	1870+12.00	1870+14.00	12.5	Lt	17.5	Lt	2	5	1.11	P	
16	1869+88.00	1869+89.00	0.5	Rt	8.5	Rt	1	8	0.89	P	
17	1869+22.00	1869+29.50	1	Lt	1.5	Rt	7.5	2.5	2.08	P	
18	1868+88.00	1868+94.00	0	Lt	2	Rt	6	2	1.33	P	
19	1868+67.50	1868+78.00	0	Rt	4	Rt	10.5	4	4.67	P	
20	1868+93.00	1868+96.00	5	Rt	8	Rt	3	3	1.00	P	
21	1868+47.00	1868+64.00	0	Rt	3	Rt	17	3	5.67	P	
22	1868+42.00	1868+44.50	12	Rt	17.5	Rt	2.5	5.5	1.53	P	
23	1868+35.00	1868+37.00	9	Rt	16	Rt	2	7	1.56	P	
24	1867+90.00	1867+95.00	0	Rt	3	Rt	5	3	1.67	P	

Patch #	Start Sta	End Sta	Offsets (ft) From		Offsets (ft) To		Length (ft.)	Width (ft.)	Area (sy)	Full or Partial Depth	Type 1 or II (Full Depth)
25	1867+69.00	1867+71.00	0	Rt	6	Rt	2	6	1.33	P	
26	1867+61.00	1867+65.00	0	Rt	3	Rt	4	3	1.33	P	
27	1867+38.00	1867+39.50	8.5	Rt	16	Rt	1.5	7.5	1.25	P	
28	1867+39.00	1867+40.00	6	Rt	8.5	Rt	1	2.5	0.28	P	
29	1867+37.00	1867+39.00	0	Rt	8.5	Rt	2	8.5	1.89	P	