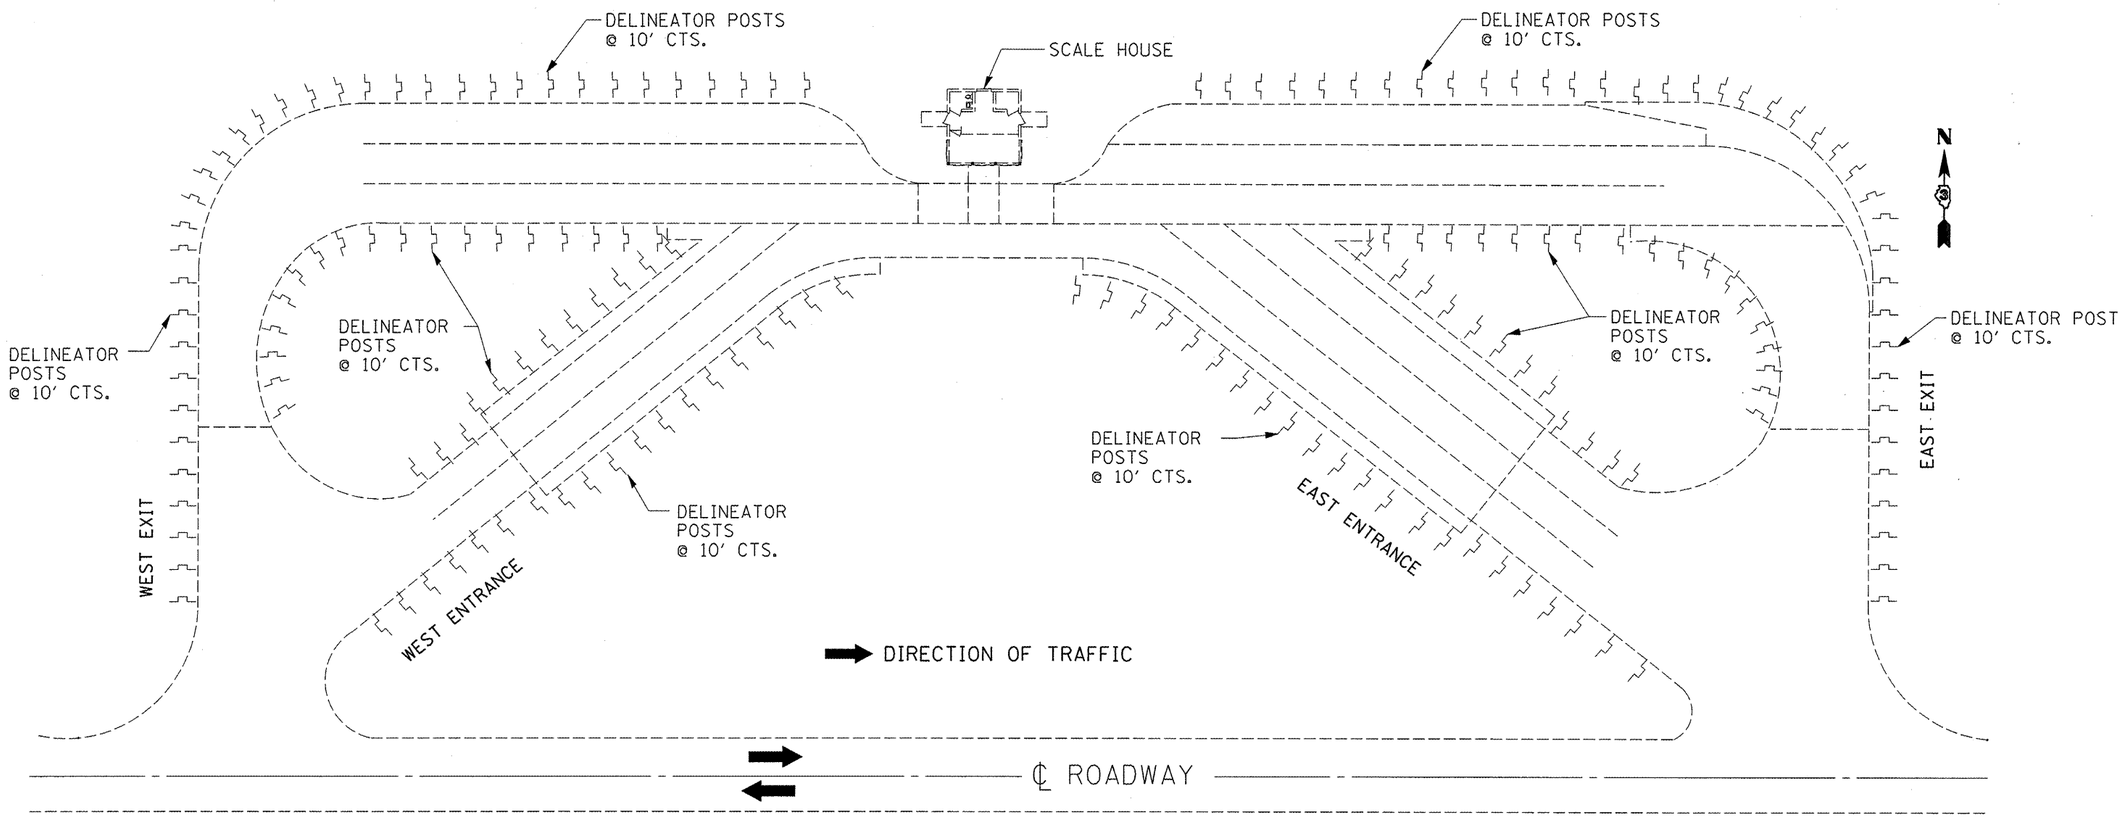

PLAN

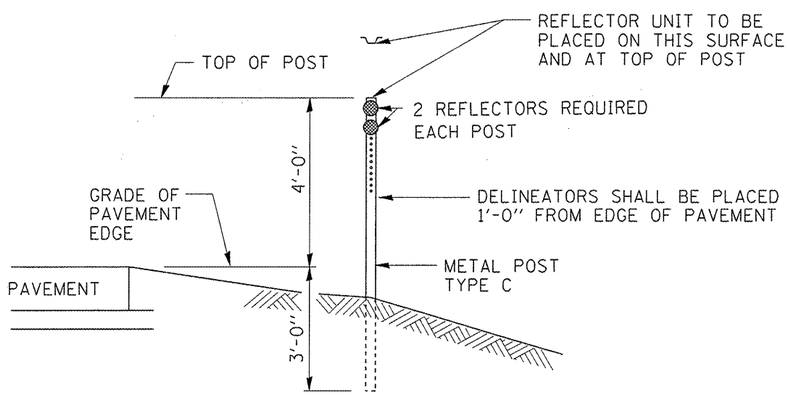

POST

GENERAL NOTES

REFER TO STANDARD 720011 FOR DETAILS OF METAL POST.

DOUBLE WHITE REFLECTOR UNITS SHALL BE USED TO MARK THE RIGHT SIDE OF ALL LANES AND DOUBLE AMBER REFLECTORS SHALL BE USED TO MARK THE LEFT SIDE OF ALL LANES.

* TRUCK WEIGH STATION *17 (I-1)

FILE NAME = c:\projects\cmain09\cm312\details.dgn	USER NAME = carpenterdj	DESIGNED - Ron Woodshank	REVISED -	STATE OF ILLINOIS DEPARTMENT OF TRANSPORTATION	DELINEATOR DETAILS	F.A.P. RTE.	SECTION	COUNTY	TOTAL SHEETS	SHEET NO.
		DRAWN - Ron Woodshank	REVISED -			317	*	IROQUOIS	19	16
	PLOT SCALE = 100.0000 ' / IN.	CHECKED -	REVISED -					CONTRACT NO. 66849		
	PLOT DATE = Jul 11, 2008 - 01:33:14 PM	DATE -	REVISED -		SCALE: SHEET NO. 1 OF 1 SHEETS STA. TO STA.	FED. ROAD DIST. NO.	ILLINOIS			