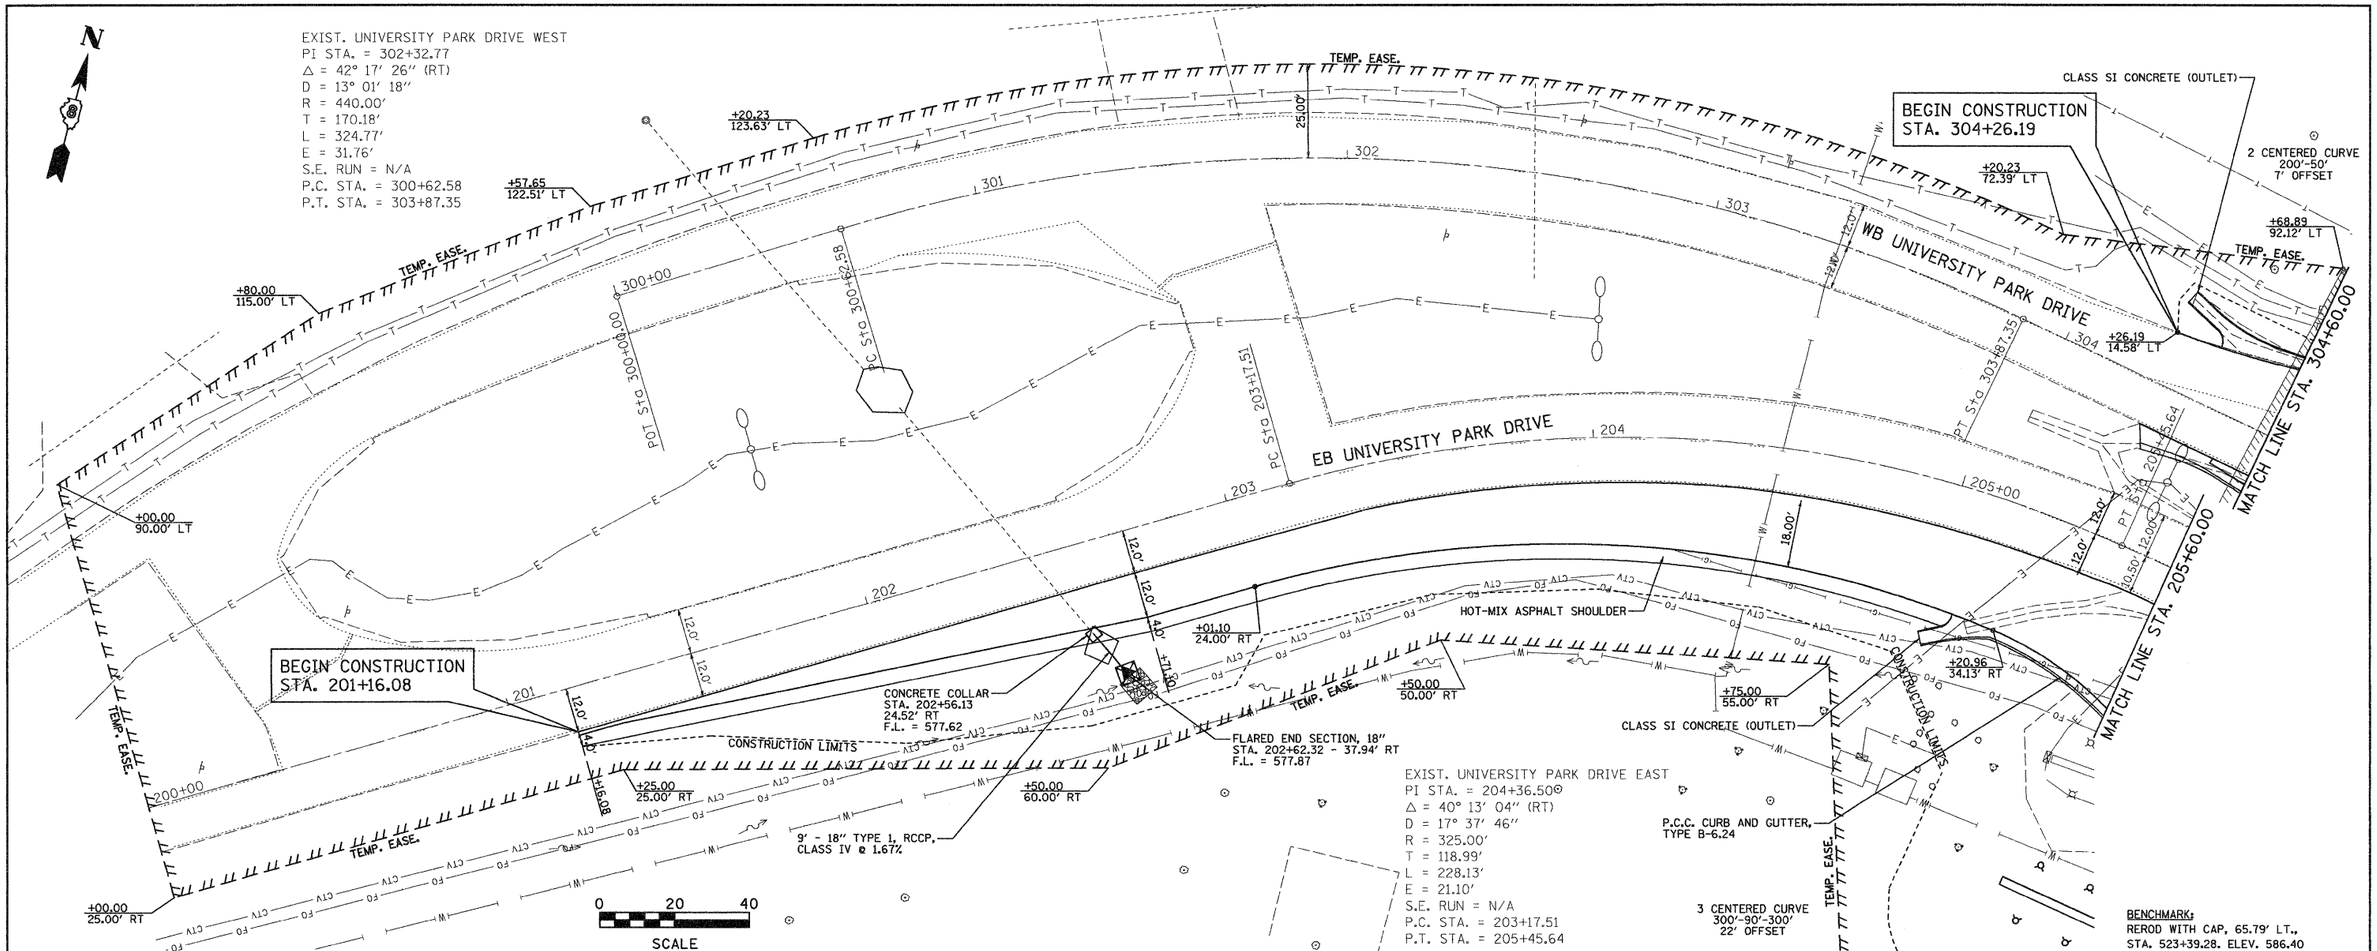

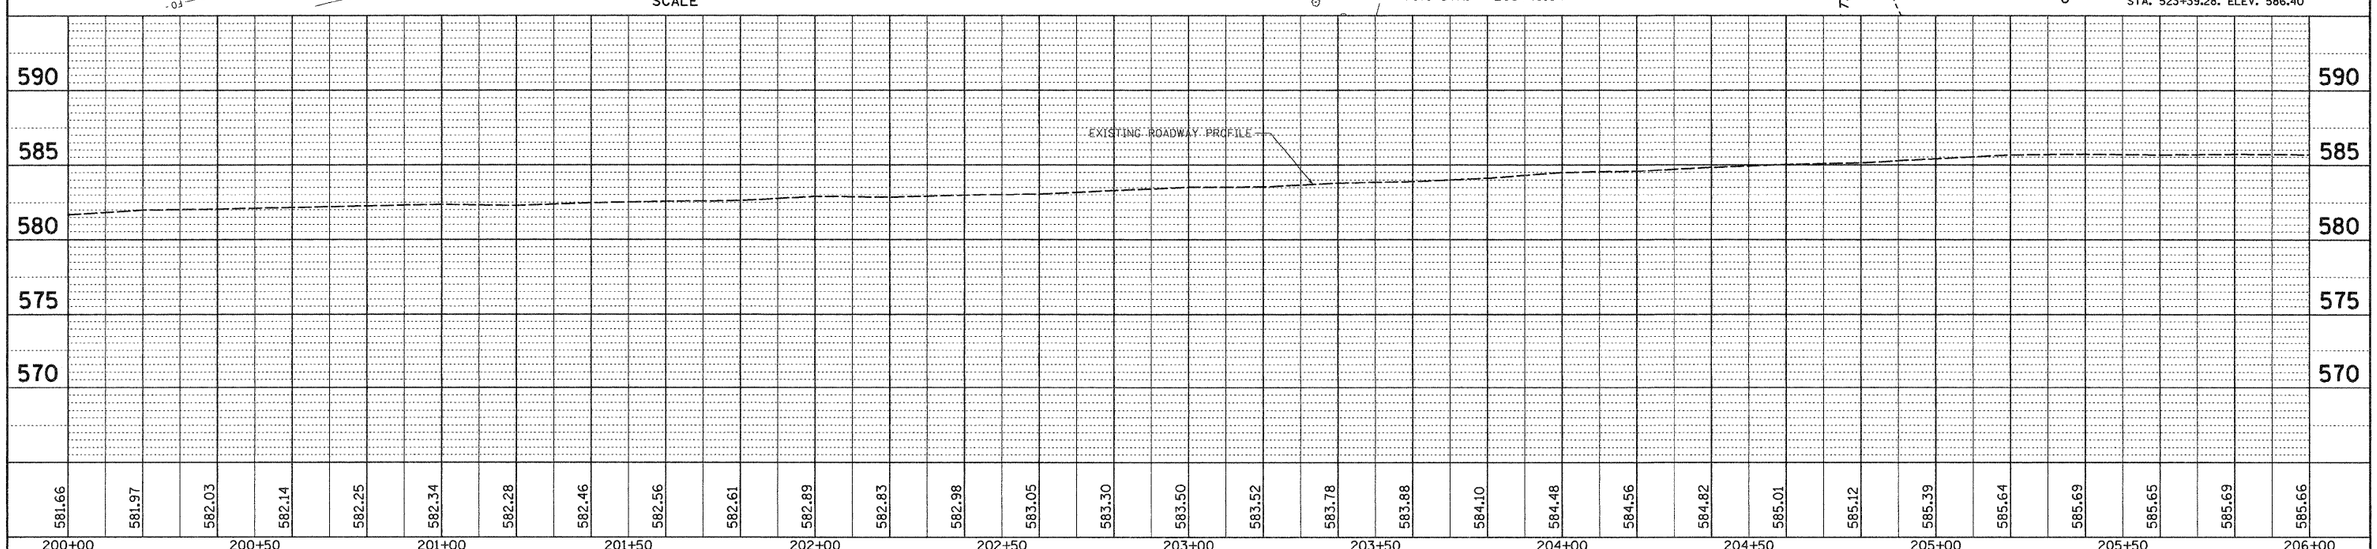

FILE NAME = $FILEL$	USER NAME = jeremy	DESIGNED - BFK	REVISED -	STATE OF ILLINOIS DEPARTMENT OF TRANSPORTATION	PLAN AND PROFILE	F.A.P. RTE. 592	SECTION 65I-TS-1	COUNTY MADISON	TOTAL SHEETS 50 / SHEET NO. 16
		DRAWN - DAN	REVISED -						CONTRACT NO. 76B41
	PLOT SCALE = $SCALE$	CHECKED - BFK	REVISED -						
	PLOT DATE = 7/8/2008	DATE - 6/18/08	REVISED -		SCALE: 1″ = 20′ / SHEET NO. 4 OF 4 SHEETS / STA. / TO STA.	FED. ROAD DIST. NO.	ILLINOIS	FED. AID PROJECT	