PLAN
SURVEYED
PLOTTED
LENGTHS CHECKED
RT. OF WAY CHECKED
NOTE BOOK
NO.
CADD FILE NAME
BY
DATE

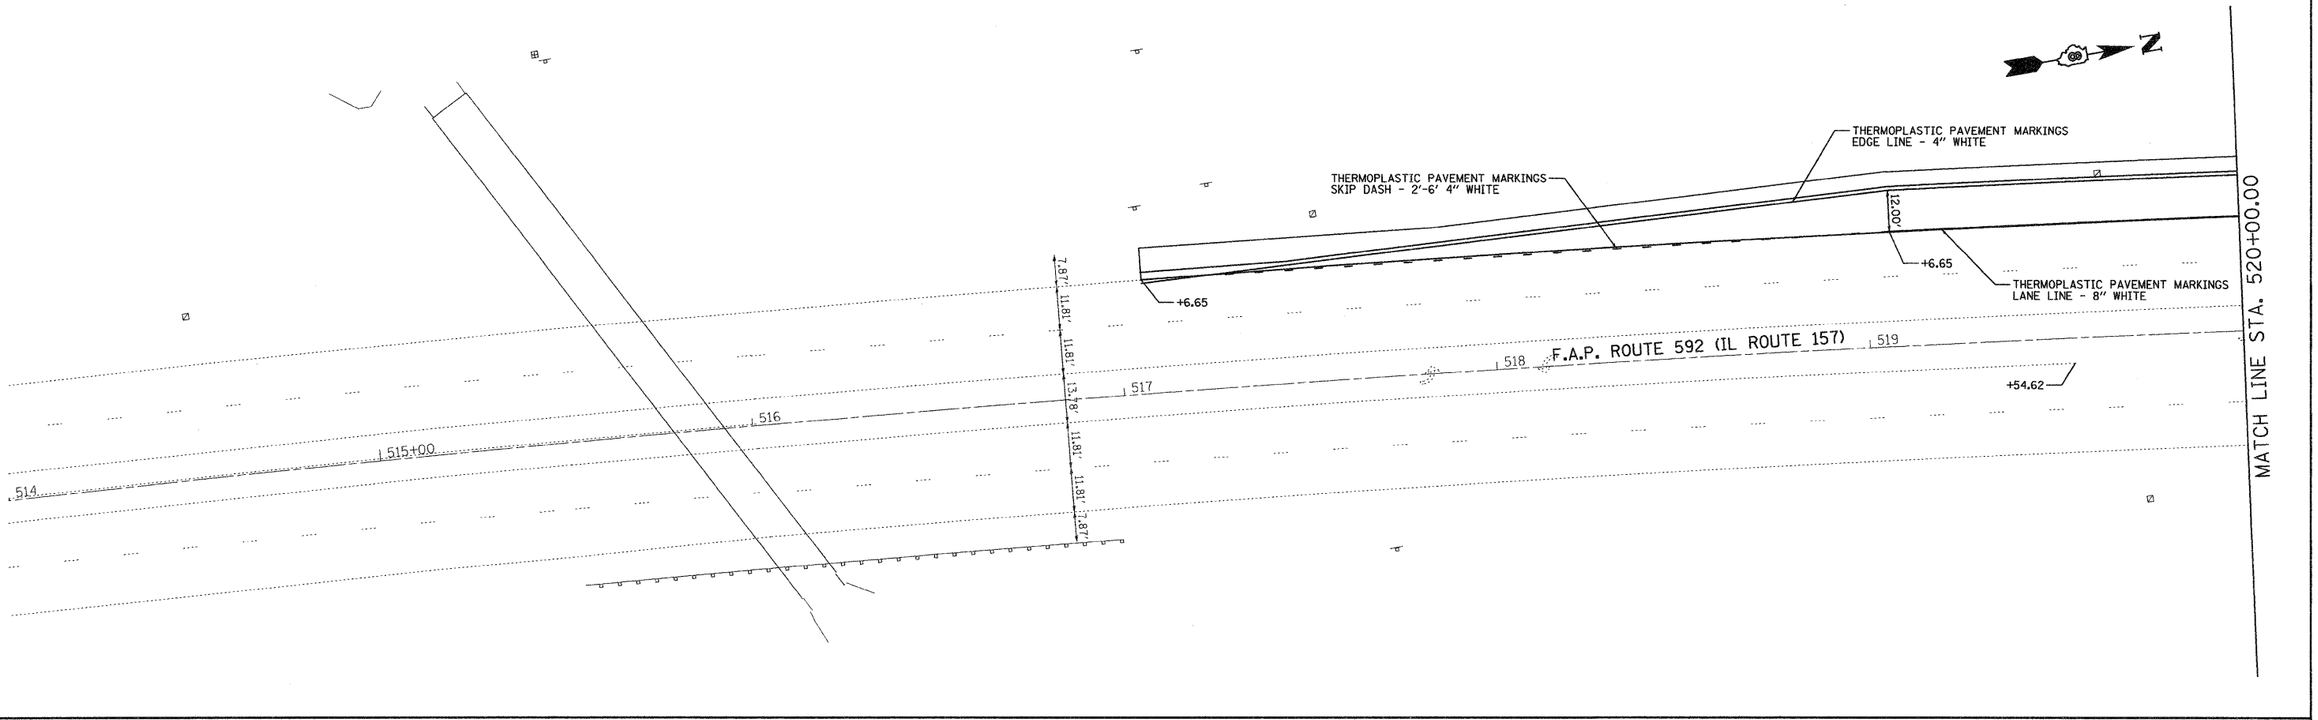

PROFILE
SURVEYED
PLOTTED
LENGTHS CHECKED
STRUCTURE NO.
NOTE BOOK
NO.
BY
DATE

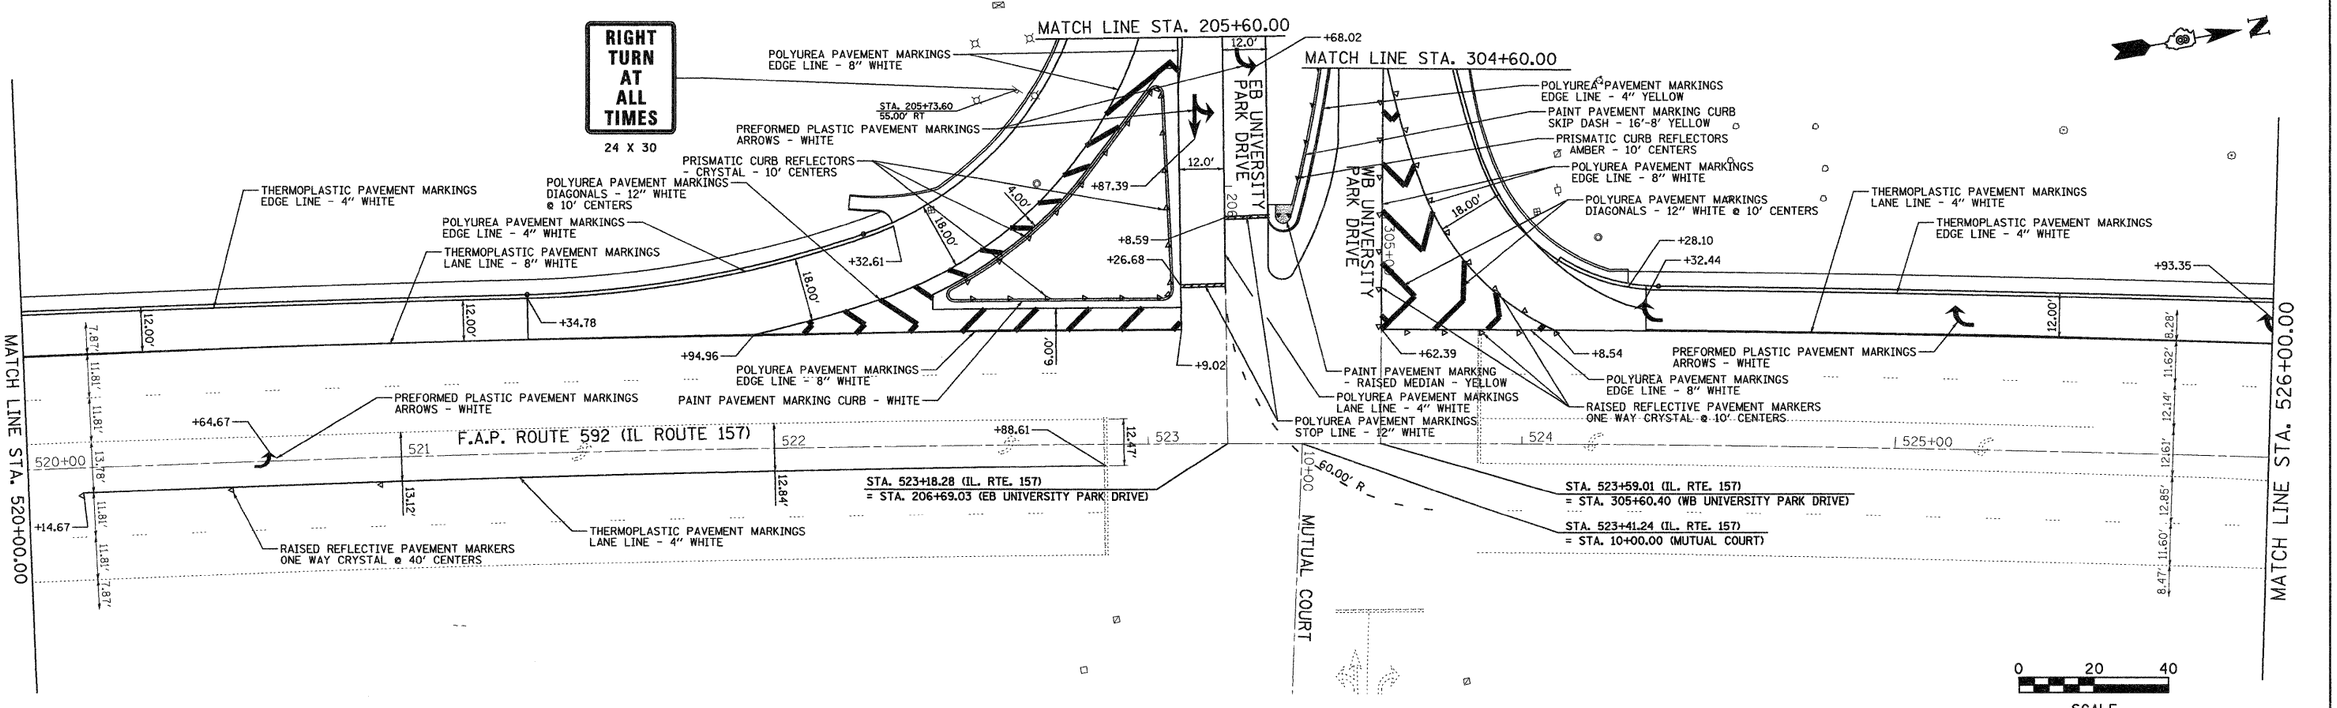

FILE NAME = $FILE$	USER NAME = jeremy	DESIGNED - BFK	REVISED
		DRAWN - JJB	REVISED
	PLOT SCALE = $SCALE$	CHECKED - BFK	REVISED
	PLOT DATE = 7/8/2008	DATE - 6/18/08	REVISED

STATE OF ILLINOIS
DEPARTMENT OF TRANSPORTATION

PAVEMENT MARKING PLAN

SCALE: 1" = 20' | SHEET NO. 1 OF 2 SHEETS | STA. 514+00.00 TO STA. 526+00.00

F.A.P. RTE.	SECTION	COUNTY	TOTAL SHEETS	SHEET NO.
592	65I-TS-1	MADISON	50	29
		CONTRACT NO. 76B41		
FED. ROAD DIST. NO. 8	ILLINOIS	FED. AID PROJECT		