| F.A.U. RTE. | SECTION | COUNTY | TOTAL SHEETS | SHEET NO. |
|---|---|---|---|---|
| 1230 | 03-00159-00-PV | LAKE | 262 | 29 |
| STA. 219+00 | | TO STA. 225+00 | | |
| FED. ROAD DIST. NO. 1 | ILLINOIS | FED. AID PROJECT | | |

CONTRACT: 83828

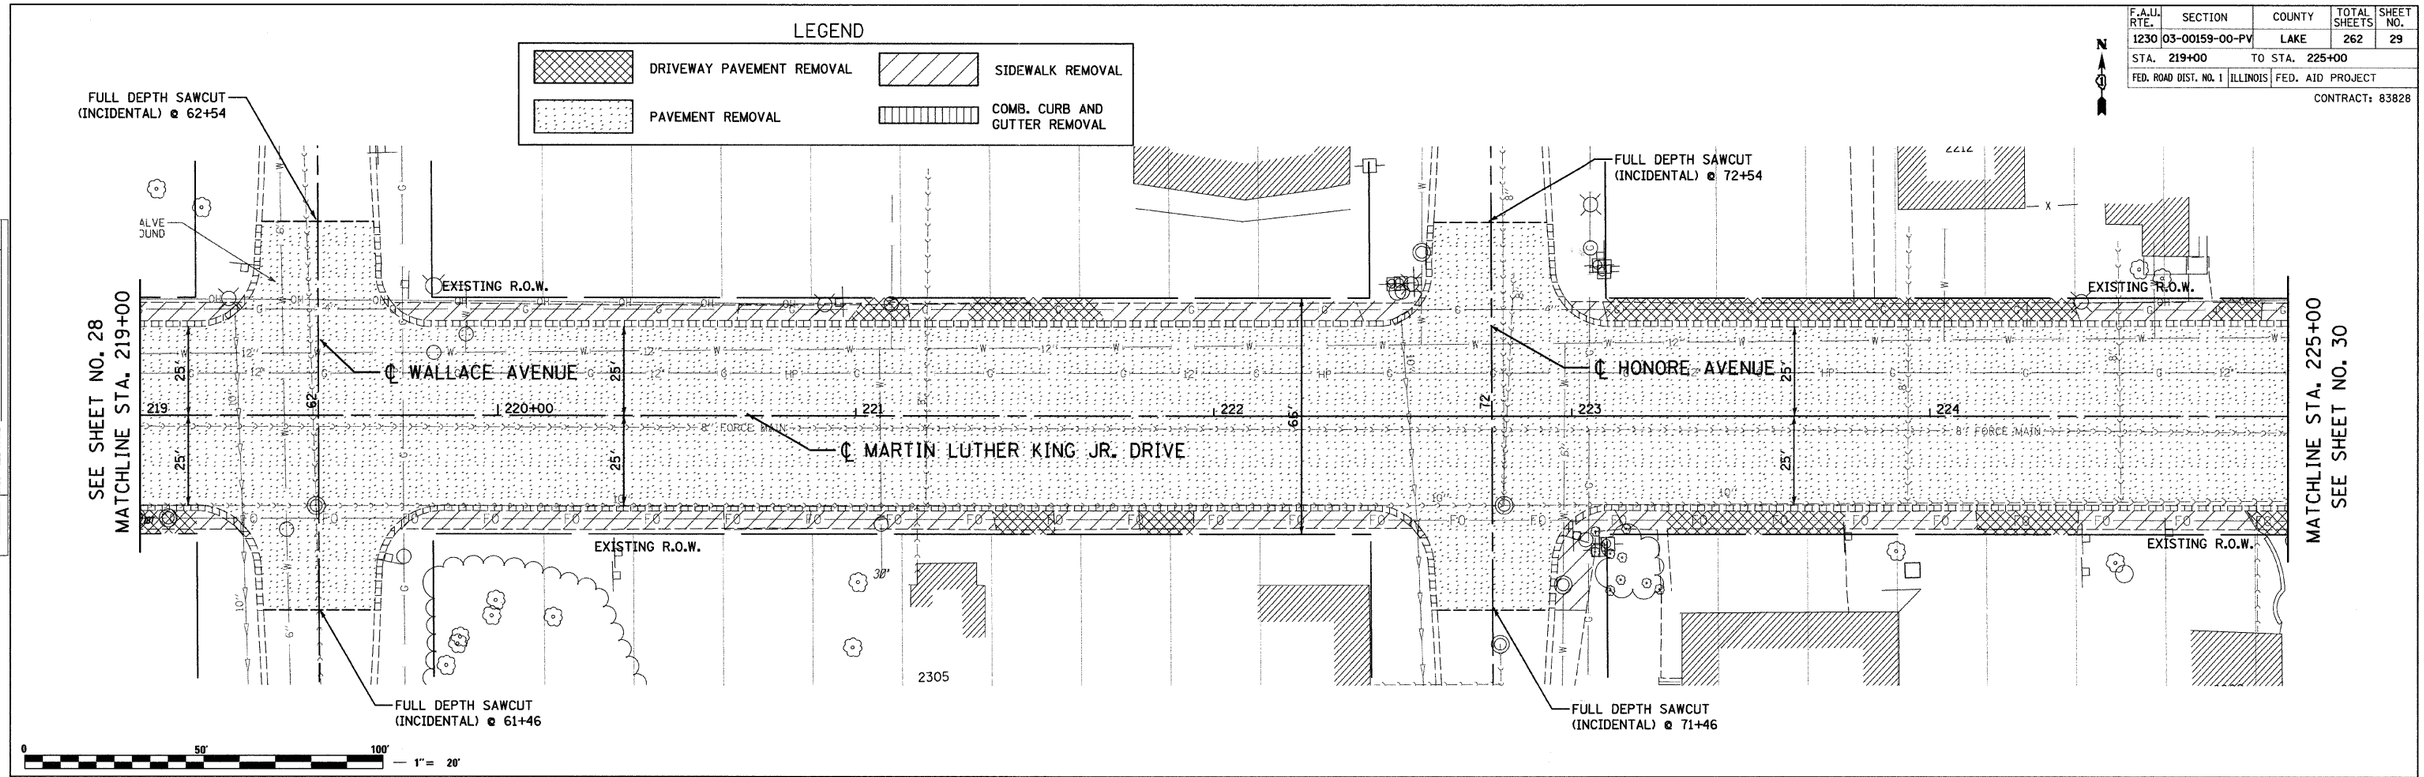


| REVISIONS | |
|---|---|
| NAME | DATE |

Ciorba Group, Inc.
CONSULTING ENGINEERS
5507 North Cumberland Avenue, Suite 402 Chicago, Illinois 60656
Tel. 773.775.4009 Fax 773.775.4014 Email chicago@ciorba.com

CITY OF NORTH CHICAGO
MARTIN LUTHER KING JR. DRIVE IMPROVEMENTS

# MARTIN LUTHER KING JR. DRIVE EXISTING CONDITIONS, UTILITIES, AND REMOVAL ITEMS STA. 219+00 TO 225+00

SCALE: 1"=20'
DRAWN BY: KMS
DATE: APRIL, 2008
CHECKED BY: MJL

PLAN: SURVEYED / PLOTTED / ALIGNMENT CHECKED / RT. OF WAY CHECKED / CADD FILE NAME / NOTE BOOK NO. / BY / DATE

PROFILE: SURVEYED / PLOTTED / GRADES CHECKED / B.M. NOTED / STRUCTURE NOTATNS CHKD / NOTE BOOK NO. / BY / DATE

DATE: 6/30/2008
TIME: 10:09:30 AM
FILENAME: N:\PROJ\5161\Design\Removal\5161-REM-04.dgn