F.A.U. RTE.	SECTION	COUNTY	TOTAL SHEETS	SHEET NO.
1230	03-00159-00-PV	LAKE	262	39
STA. 169+00		TO STA. 173+35		
FED. ROAD DIST. NO. 1	ILLINOIS	FED. AID PROJECT		

CONTRACT: 83828

LEGEND

- DRIVEWAY PAVEMENT REMOVAL
- SIDEWALK REMOVAL
- PAVEMENT REMOVAL
- COMB. CURB AND GUTTER REMOVAL

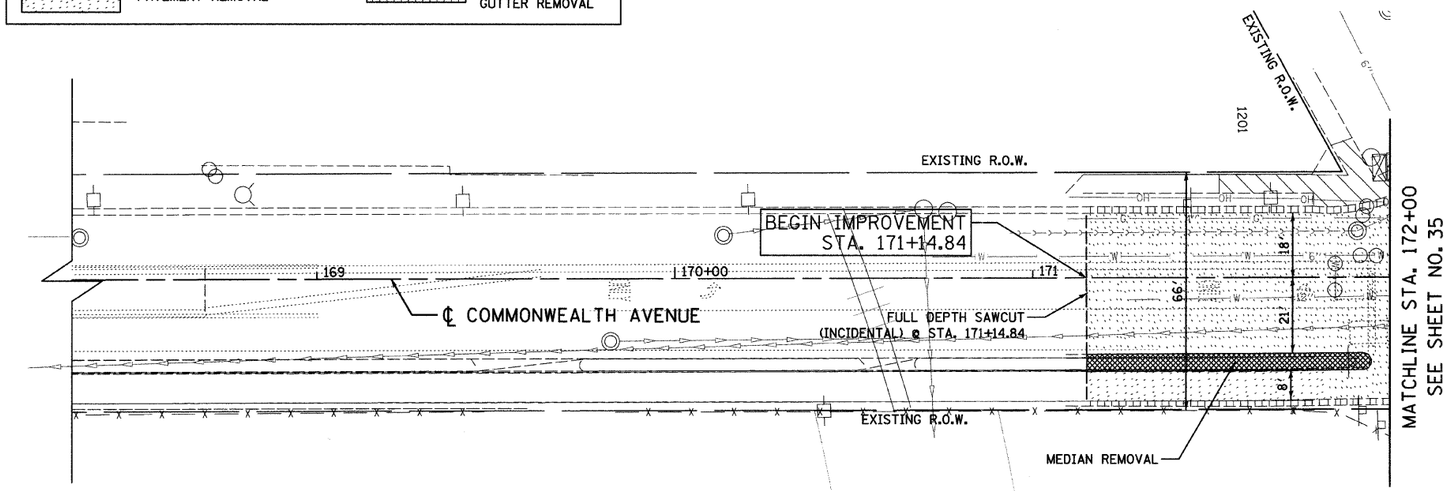

0 50' 100' — 1" = 20'

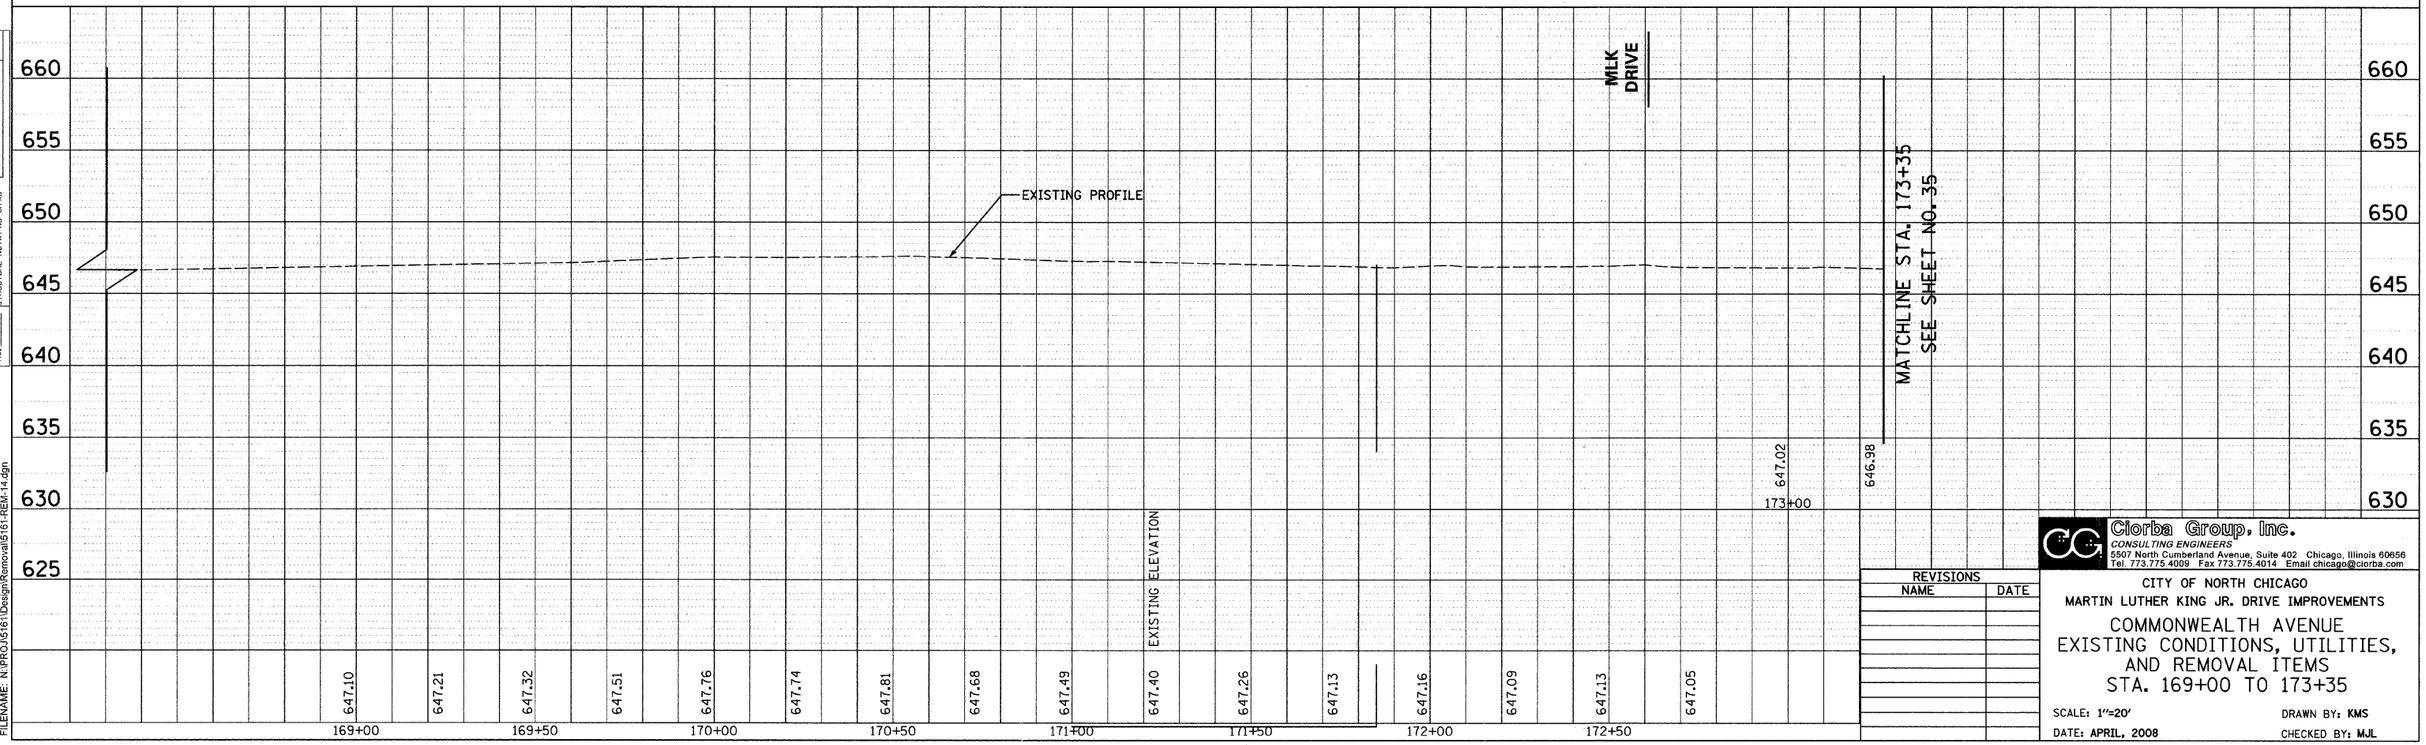

PLAN: SURVEYED / PLOTTED / ALIGNMENT CHECKED / RT. OF WAY CHECKED / CADD FILE NAME / NOTE BOOK NO. / BY / DATE

PROFILE: SURVEYED / PLOTTED / GRADES CHECKED / B.M. NOTED / STRUCTURE NOTATNS CHKD / NOTE BOOK NO. / BY / DATE

DATE: 6/30/2008
TIME: 10:11:42 AM
FILENAME: N:\PROJ\5161\Design\Removal\5161-REM-14.dgn

Ciorba Group, Inc.
CONSULTING ENGINEERS
5507 North Cumberland Avenue, Suite 402 Chicago, Illinois 60656
Tel. 773.775.4009 Fax 773.775.4014 Email chicago@ciorba.com

REVISIONS	
NAME	DATE

CITY OF NORTH CHICAGO
MARTIN LUTHER KING JR. DRIVE IMPROVEMENTS

COMMONWEALTH AVENUE EXISTING CONDITIONS, UTILITIES, AND REMOVAL ITEMS STA. 169+00 TO 173+35

SCALE: 1"=20'
DRAWN BY: KMS
DATE: APRIL, 2008
CHECKED BY: MJL