F.A.U. RTE.	SECTION	COUNTY	TOTAL SHEETS	SHEET NO.
1230	03-00159-00-PV	LAKE	262	44
STA. 219+00	TO STA. 225+00			
FED. ROAD DIST. NO. 1	ILLINOIS	FED. AID PROJECT		

CONTRACT: 83828

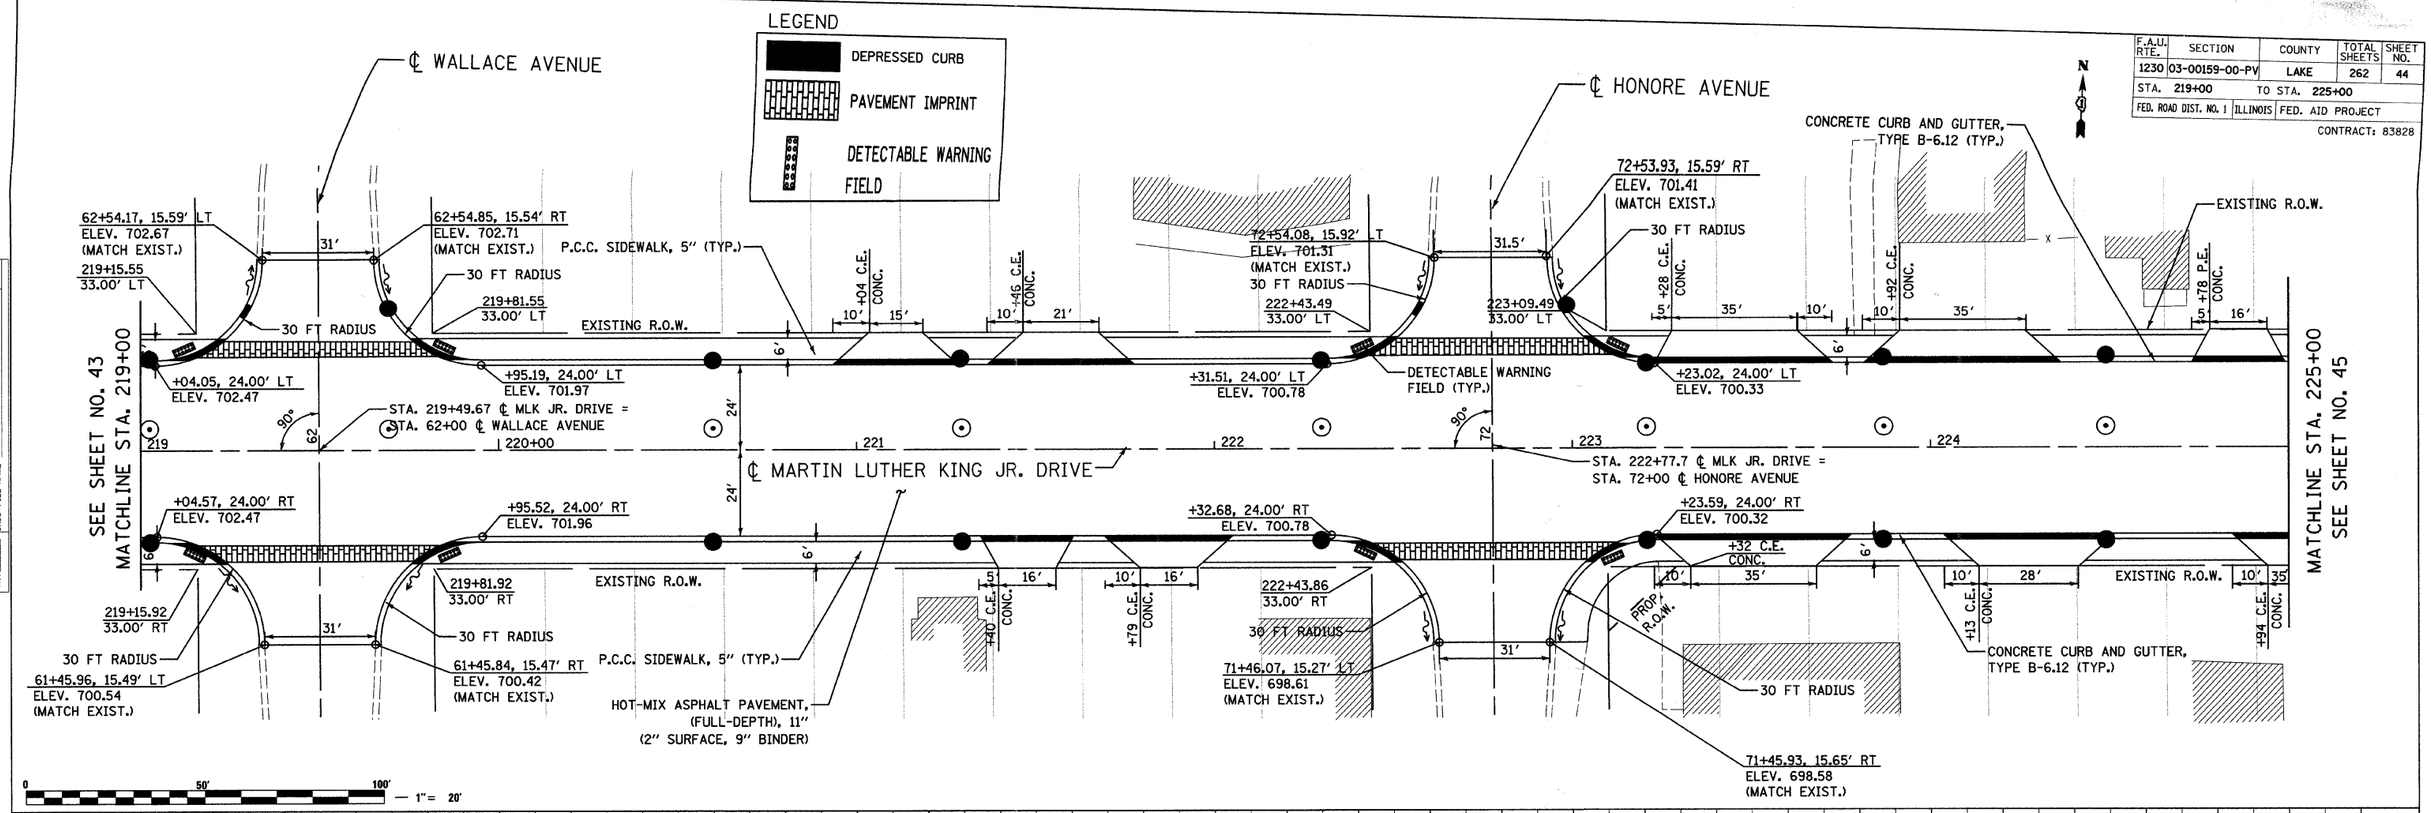

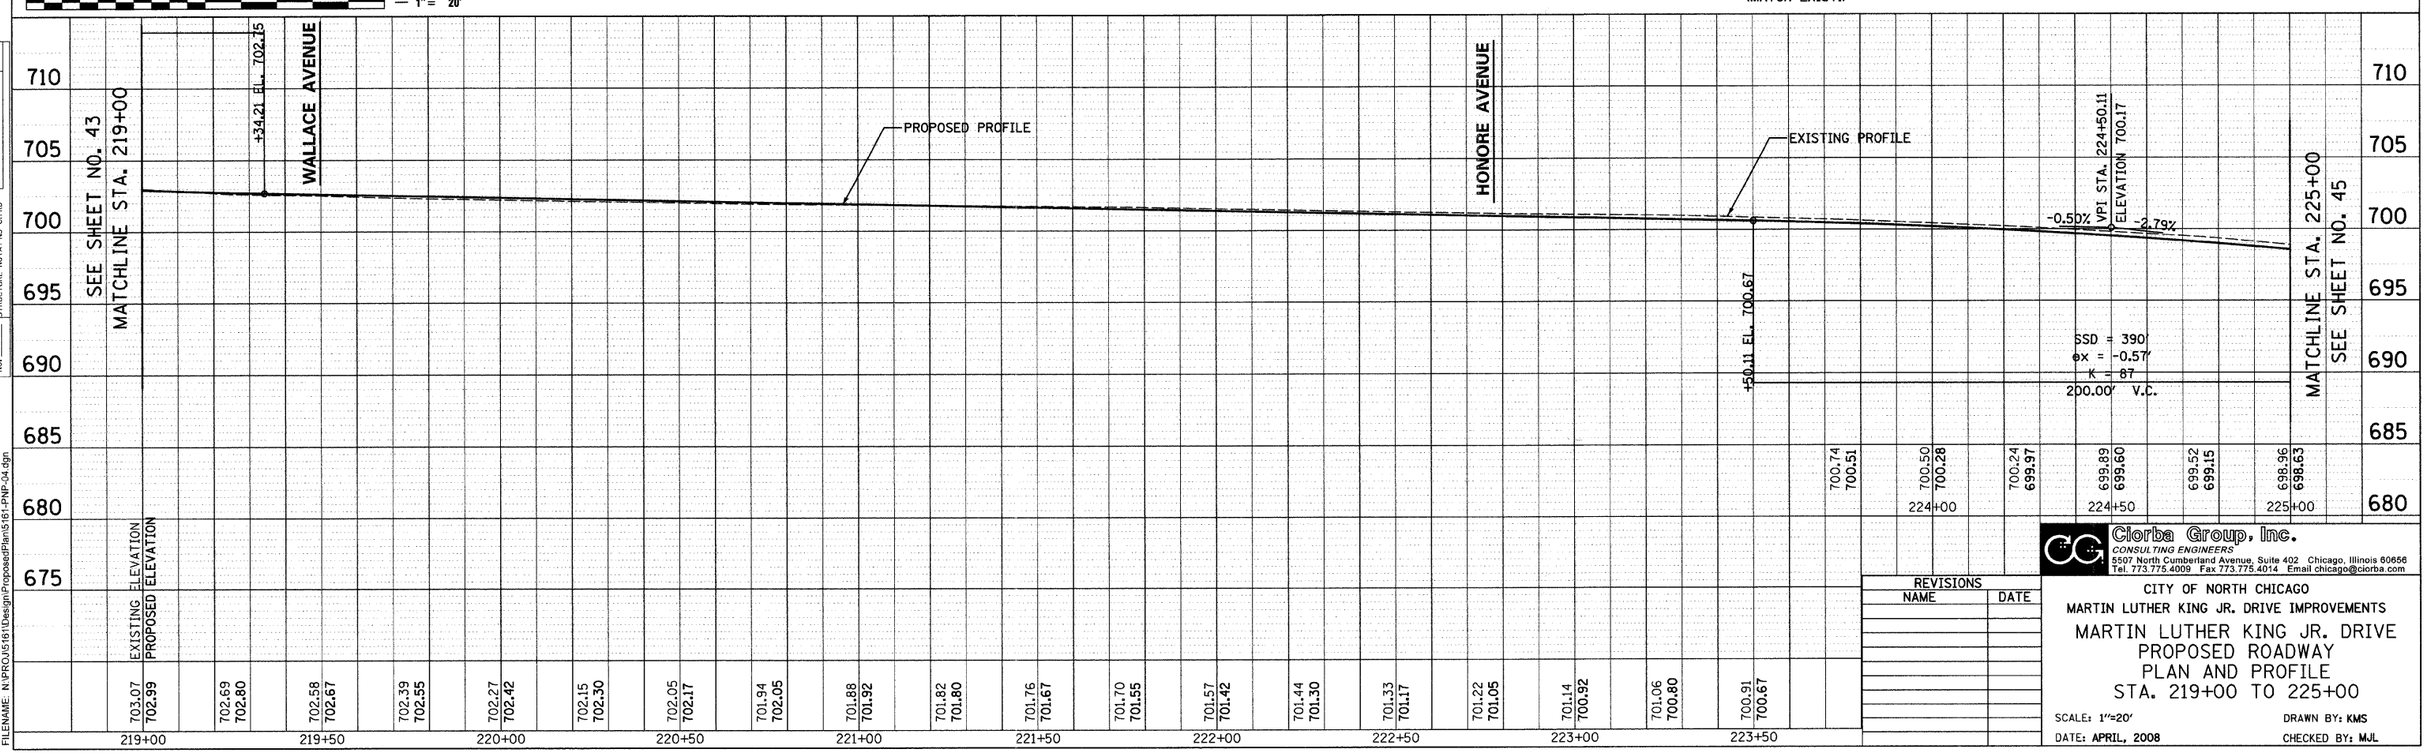

PLAN
SURVEYED
PLOTTED
ALIGNMENT CHECKED
RIGHT-OF-WAY CHECKED
CADD FILE NAME
NOTE BOOK
NO.
BY
DATE

PROFILE
SURVEYED
PLOTTED
GRADES CHECKED
B.M. NOTED
STRUCTURE NOTAT'NS CH'KD
NOTE BOOK
NO.
BY
DATE

DATE: 6/30/2008
TIME: 3:36:33 PM
FILENAME: N:\PROJ\51611\Design\ProposedPlan\51611-PNP-04.dgn

REVISIONS	
NAME	DATE

Ciorba Group, Inc.
CONSULTING ENGINEERS
5507 North Cumberland Avenue, Suite 402 Chicago, Illinois 60656
Tel. 773.775.4009 Fax 773.775.4014 Email chicago@ciorba.com

CITY OF NORTH CHICAGO
MARTIN LUTHER KING JR. DRIVE IMPROVEMENTS

MARTIN LUTHER KING JR. DRIVE PROPOSED ROADWAY PLAN AND PROFILE STA. 219+00 TO 225+00

SCALE: 1"=20'
DRAWN BY: KMS
DATE: APRIL, 2008
CHECKED BY: MJL