F.A.U. RTE.	SECTION	COUNTY	TOTAL SHEETS	SHEET NO.
1230	03-00159-00-PV	LAKE	262	51
STA. 260+00		TO STA. 266+00		
FED. ROAD DIST. NO. 1	ILLINOIS	FED. AID PROJECT		

CONTRACT: 83828

LEGEND

DEPRESSED CURB

PAVEMENT IMPRINT

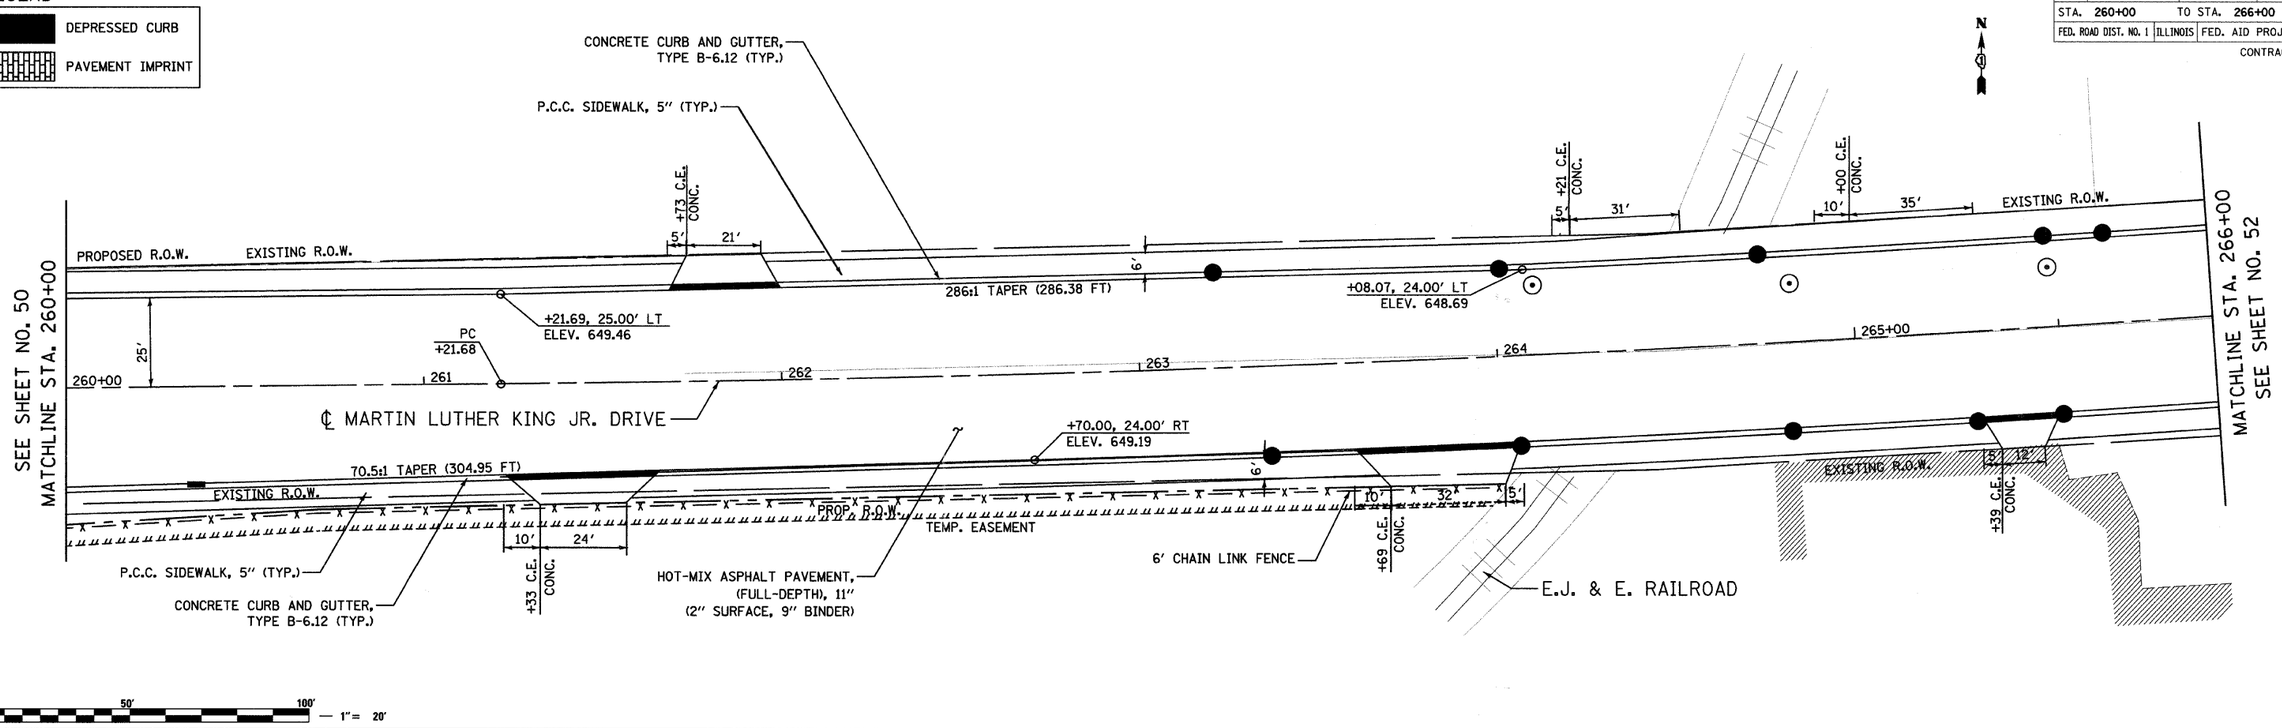

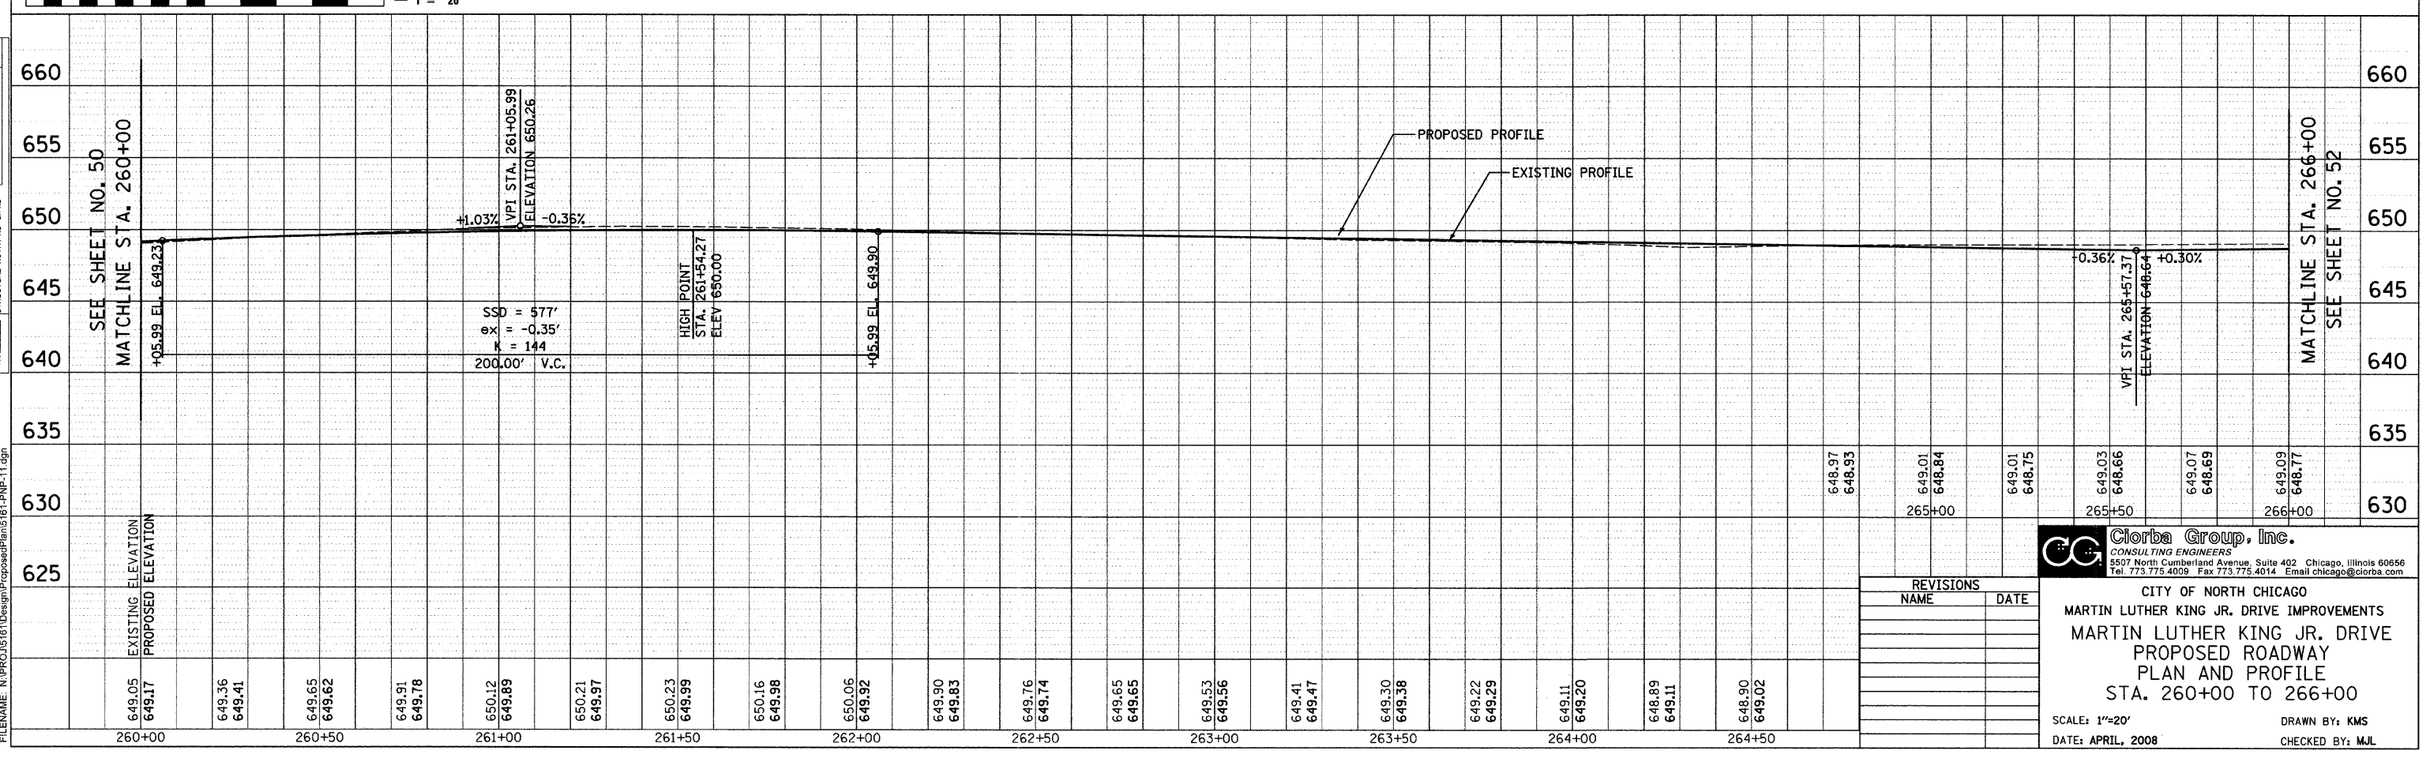

PLAN	BY	DATE
SURVEYED		
PLOTTED		
ROADWAY CHECKED		
R.O.W. CHECKED		
CADD FILE NAME		
NOTE BOOK NO.		

PROFILE	BY	DATE
SURVEYED		
PLOTTED		
GRADES CHECKED		
B.M. NOTED		
STRUCTURE NOTATNS CHKD		
NOTE BOOK NO.		

DATE: 6/30/2008
TIME: 3:38:07 PM
FILENAME: N:\PROJ\5161\Design\Proposed\Plan\5161-PNP-11.dgn

REVISIONS

NAME	DATE

Ciorba Group, Inc.
CONSULTING ENGINEERS
5507 North Cumberland Avenue, Suite 402 Chicago, Illinois 60656
Tel. 773.775.4009 Fax 773.775.4014 Email chicago@ciorba.com

CITY OF NORTH CHICAGO
MARTIN LUTHER KING JR. DRIVE IMPROVEMENTS

MARTIN LUTHER KING JR. DRIVE PROPOSED ROADWAY PLAN AND PROFILE STA. 260+00 TO 266+00

SCALE: 1"=20'
DRAWN BY: KMS
DATE: APRIL, 2008
CHECKED BY: MJL