F.A.U. RTE.	SECTION	COUNTY	TOTAL SHEETS	SHEET NO.
1230	03-00159-00-PV	LAKE	262	102
STA. 214+00		TO STA. 219+00		
FED. ROAD DIST. NO. 1	ILLINOIS	FED. AID PROJECT		

CONTRACT: 83828

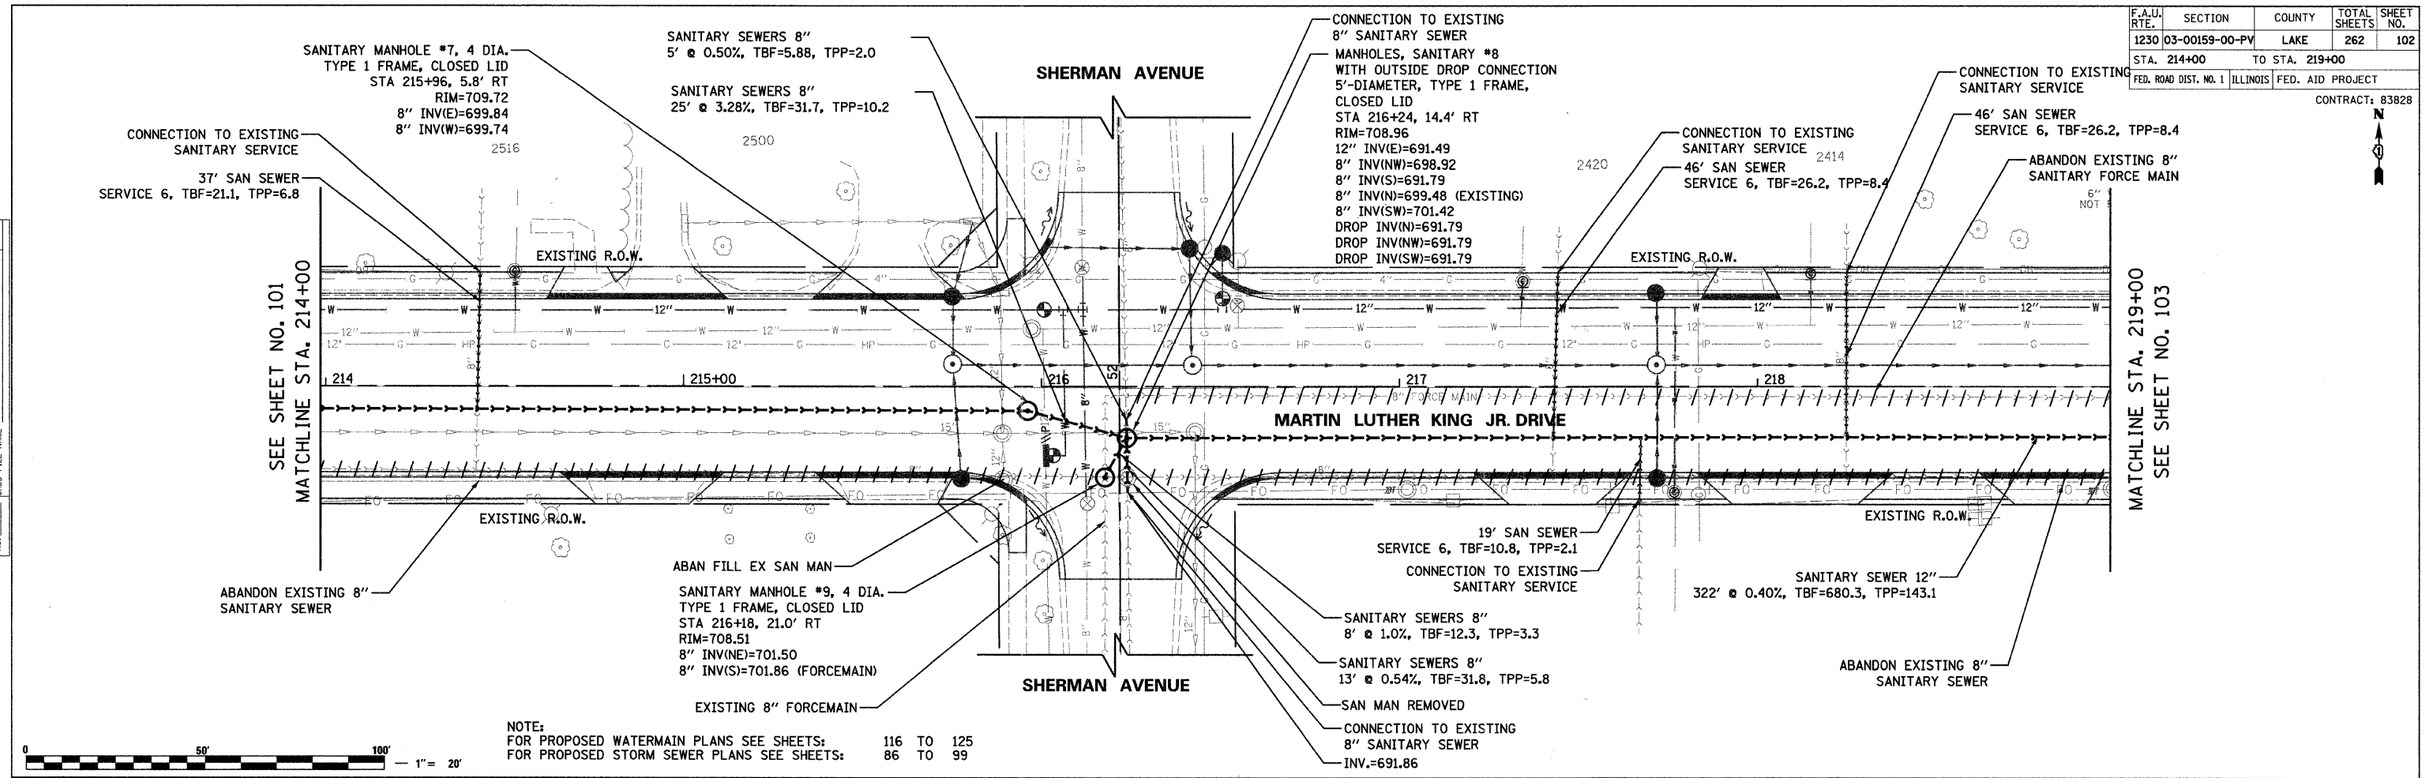

NOTE:
FOR PROPOSED WATERMAIN PLANS SEE SHEETS: 116 TO 125
FOR PROPOSED STORM SEWER PLANS SEE SHEETS: 86 TO 99

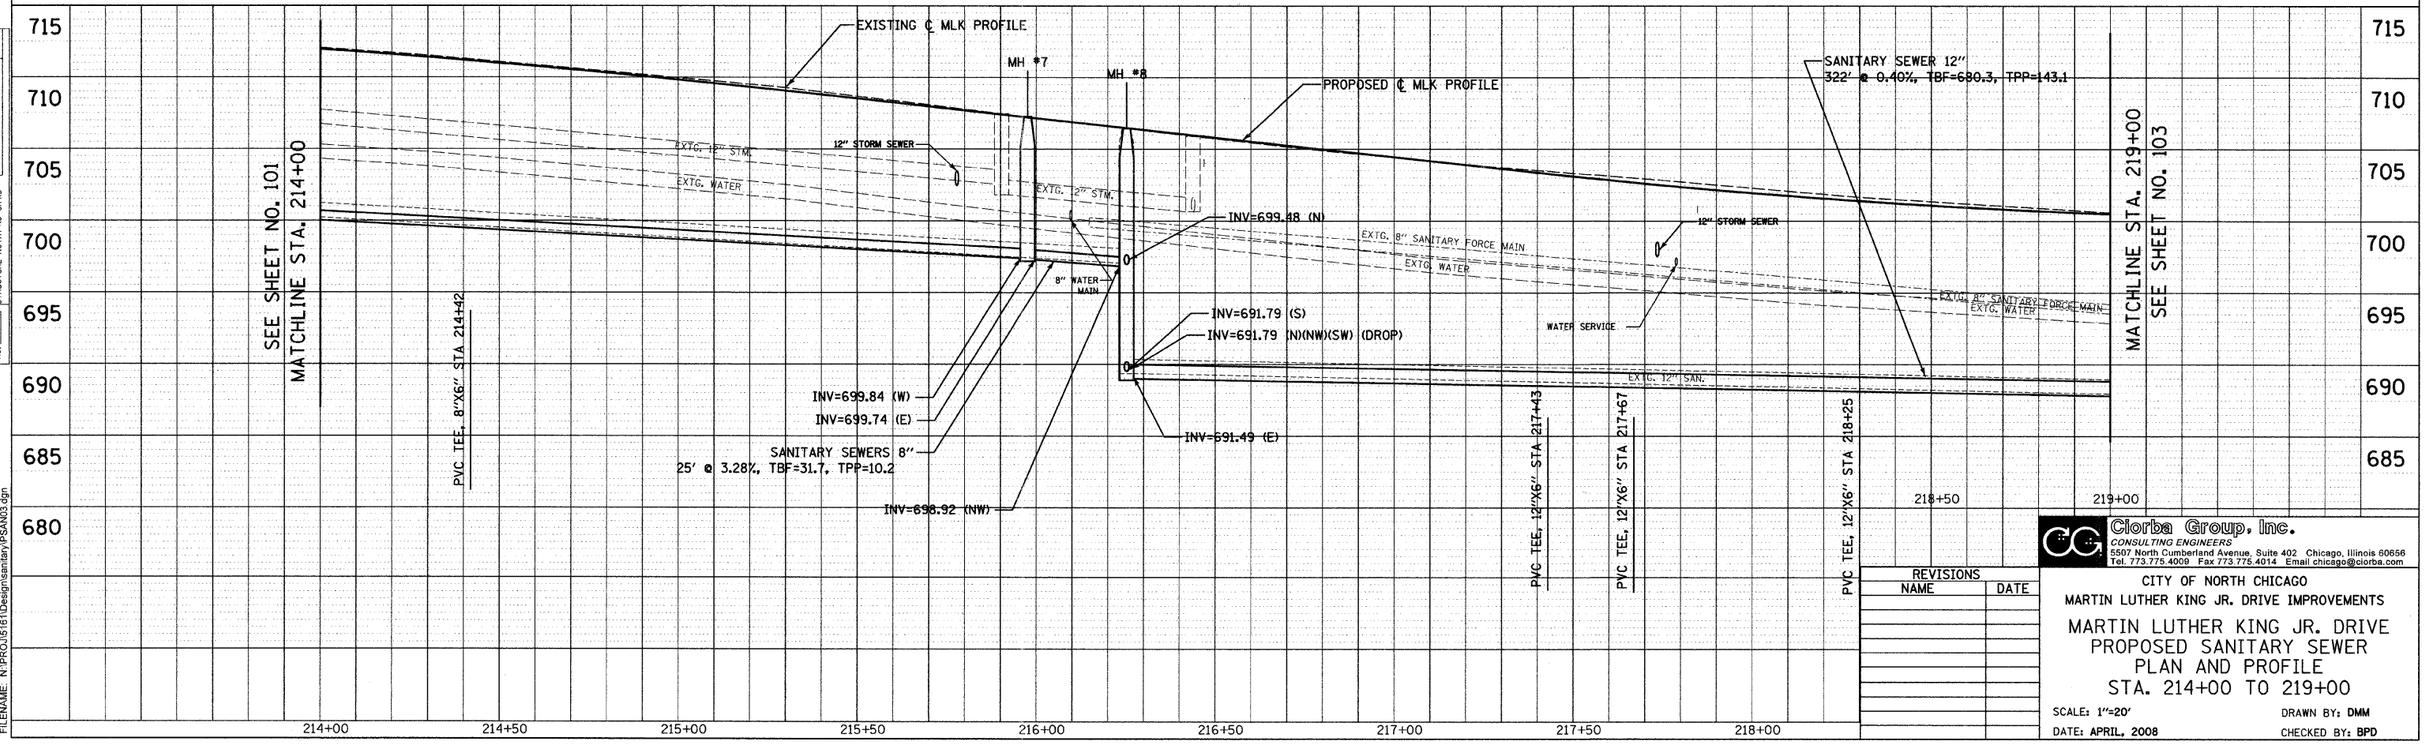

REVISIONS	
NAME	DATE

Ciorba Group, Inc.
CONSULTING ENGINEERS
5507 North Cumberland Avenue, Suite 402 Chicago, Illinois 60656
Tel. 773.775.4009 Fax 773.775.4014 Email chicago@ciorba.com

CITY OF NORTH CHICAGO
MARTIN LUTHER KING JR. DRIVE IMPROVEMENTS

MARTIN LUTHER KING JR. DRIVE PROPOSED SANITARY SEWER PLAN AND PROFILE STA. 214+00 TO 219+00

SCALE: 1"=20' DRAWN BY: DMM
DATE: APRIL, 2008 CHECKED BY: BPD

PLAN — NOTE BOOK NO. — SURVEYED — PLOTTED — ALIGNMENT CHECKED — RT.-OF-WAY CHECKED — CADD FILE NAME — BY — DATE

PROFILE — NOTE BOOK NO. — SURVEYED — PLOTTED — GRADES CHECKED — B.M. NOTED — STRUCTURE NOTATIONS CHKD — BY — DATE

DATE: 7/1/2008
TIME: 7:47:58 AM
FILENAME: N:\PROJ\5161\Design\sanitary\PSAN03.dgn