F.A.U. RTE.	SECTION	COUNTY	TOTAL SHEETS	SHEET NO.
1230	03-00159-00-PV	LAKE	262	108
STA. 248+00	TO STA. 254+00			
FED. ROAD DIST. NO. 1	ILLINOIS	FED. AID PROJECT		

CONTRACT: 83828

PLAN — DATE / BY / SURVEYED / PLOTTED / ALIGNMENT CHECKED / RT. OF WAY CHECKED / CAD FILE NAME / NOTE BOOK NO.

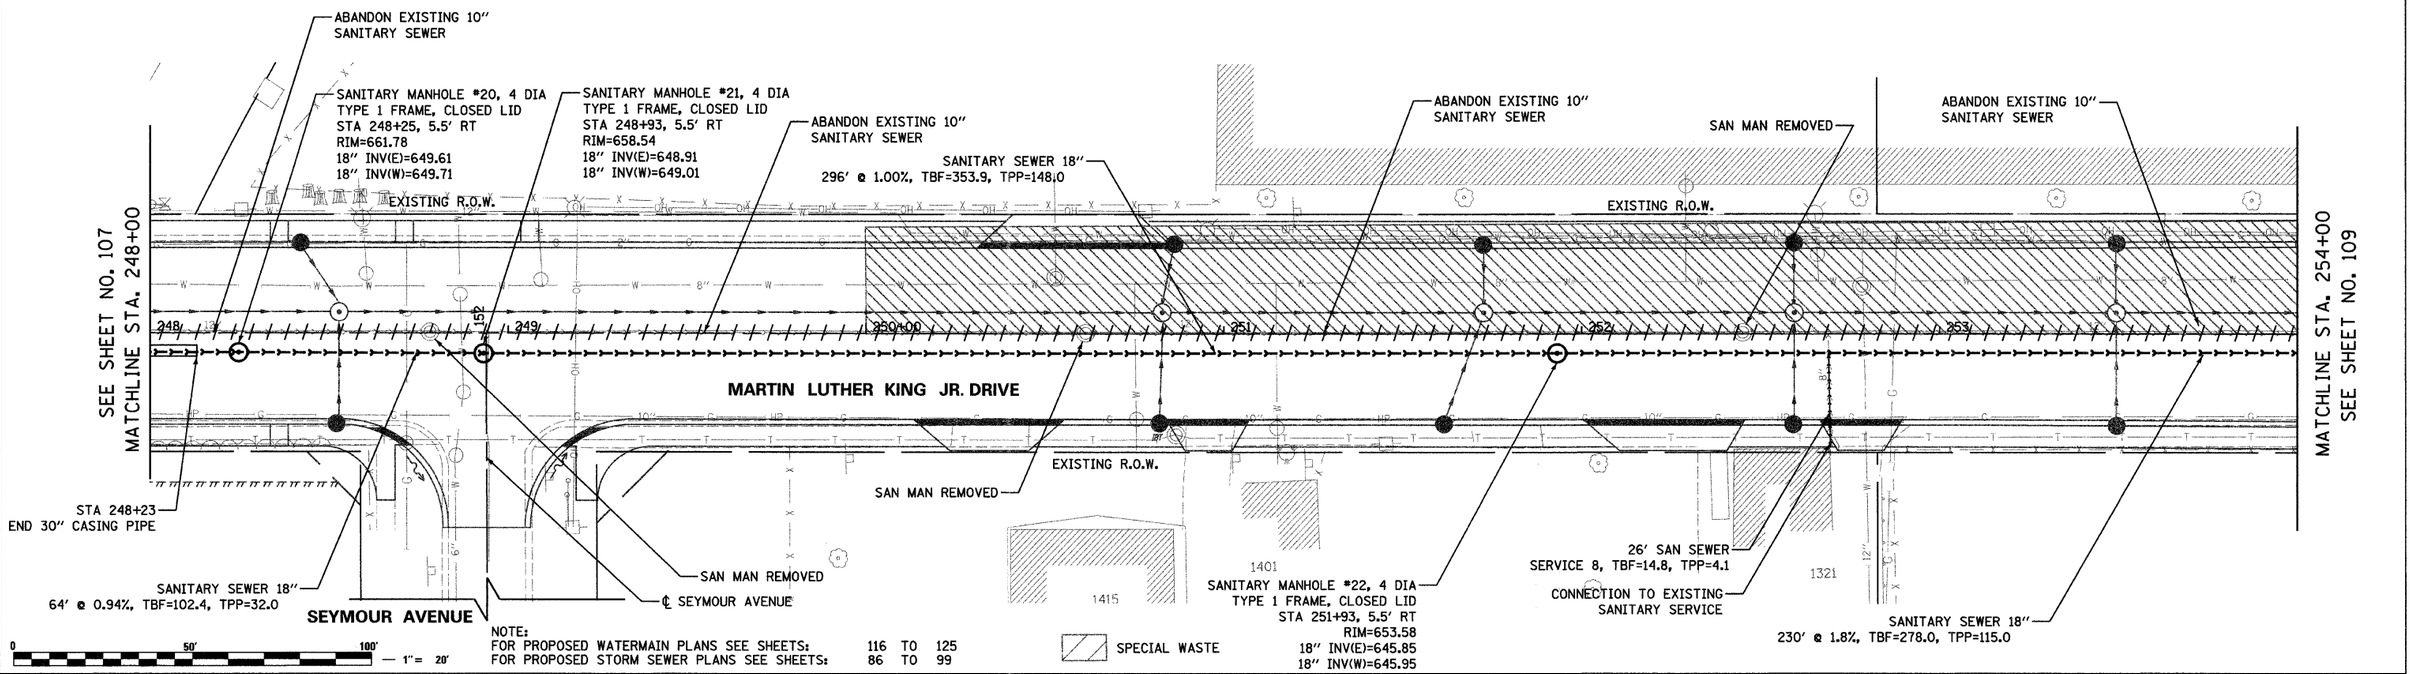

NOTE:
FOR PROPOSED WATERMAIN PLANS SEE SHEETS: 116 TO 125
FOR PROPOSED STORM SEWER PLANS SEE SHEETS: 86 TO 99

SPECIAL WASTE

PROFILE — DATE / BY / SURVEYED / PLOTTED / ALIGNMENT CHECKED / R.W. NOTED / STRUCTURE KEYED / NOTE BOOK NO.

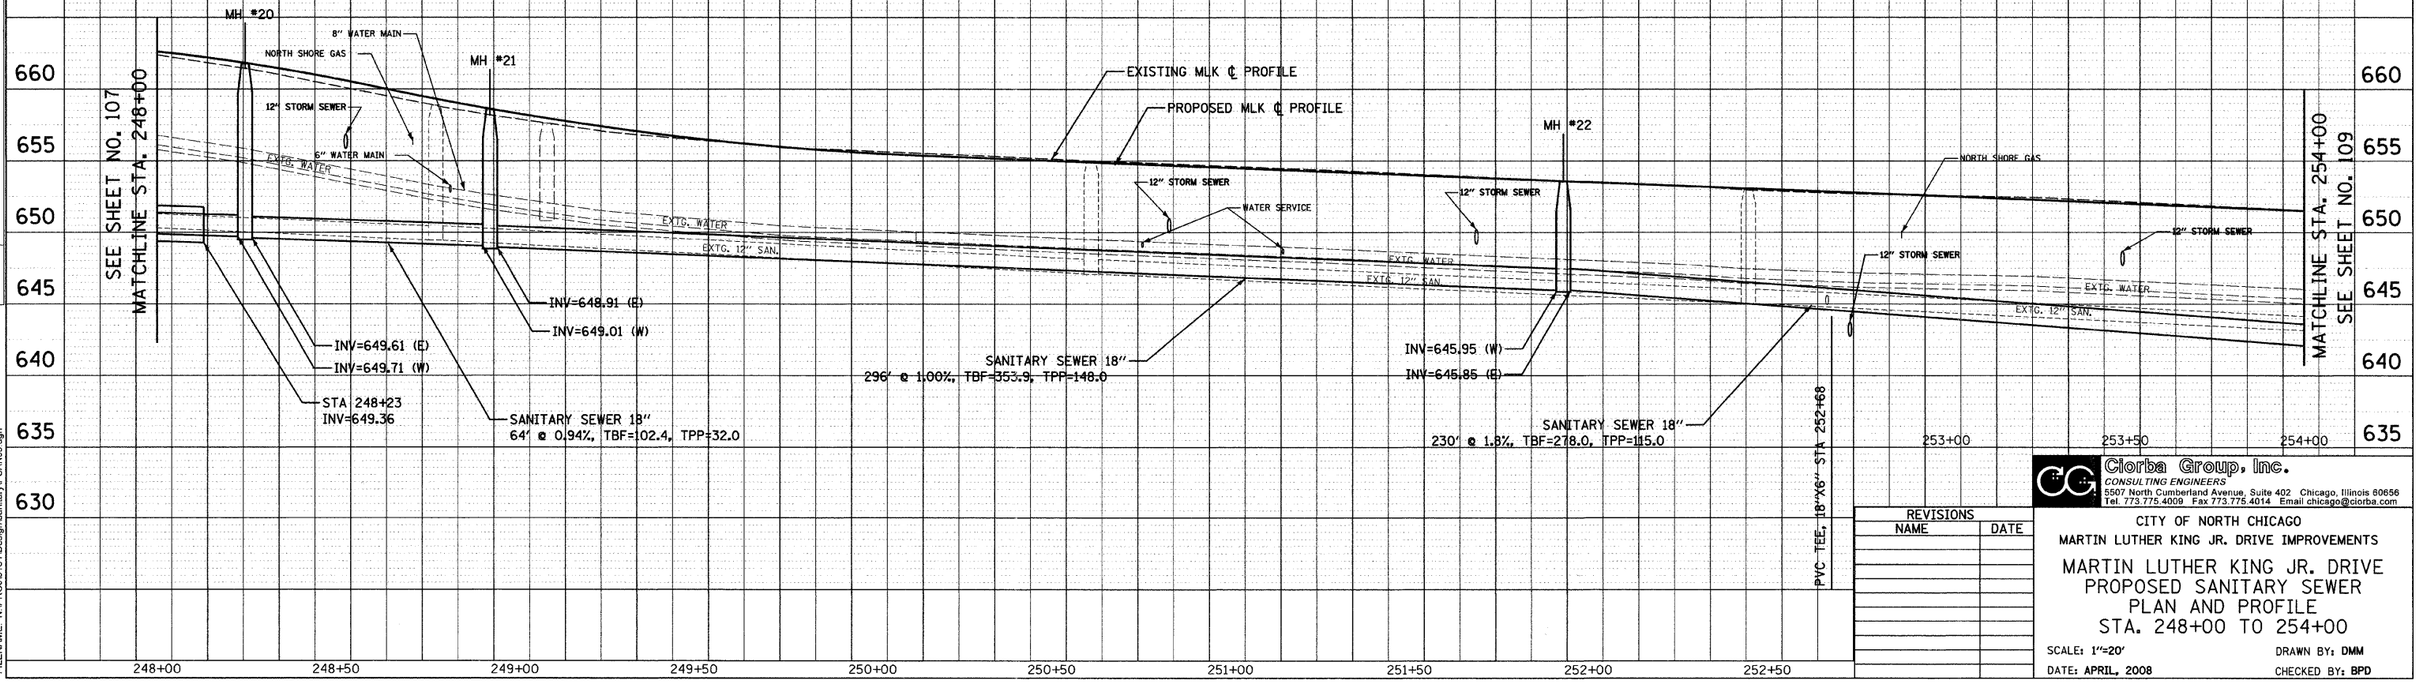

DATE: 7/1/2008
TIME: 7:49:36 AM
FILENAME: N:\PROJ\5161\Design\sanitary\PSAN09.dgn

REVISIONS	
NAME	DATE

Ciorba Group, Inc.
CONSULTING ENGINEERS
5507 North Cumberland Avenue, Suite 402 Chicago, Illinois 60656
Tel. 773.775.4009 Fax 773.775.4014 Email chicago@ciorba.com

CITY OF NORTH CHICAGO
MARTIN LUTHER KING JR. DRIVE IMPROVEMENTS

MARTIN LUTHER KING JR. DRIVE PROPOSED SANITARY SEWER PLAN AND PROFILE STA. 248+00 TO 254+00

SCALE: 1"=20' DRAWN BY: DMM
DATE: APRIL, 2008 CHECKED BY: BPD