F.A.U. RTE.	SECTION	COUNTY	TOTAL SHEETS	SHEET NO.
1230	03-00159-00-PV	LAKE	262	142
STA. 200+00	TO STA. 230+00			
FED. ROAD DIST. NO. 1	ILLINOIS	FED. AID PROJECT		

CONTRACT: 83828

SIGN LEGEND

A — STOP — R1-1 30" X 30"

B — SPEED LIMIT 30 — R2-1 24" X 30"

C — STREET NAME

P = PROPOSED SIGN PANEL - TYPE 1 & METAL POST

H = PROPOSED DOUBLE SIDED SIGN PANEL & METAL POST

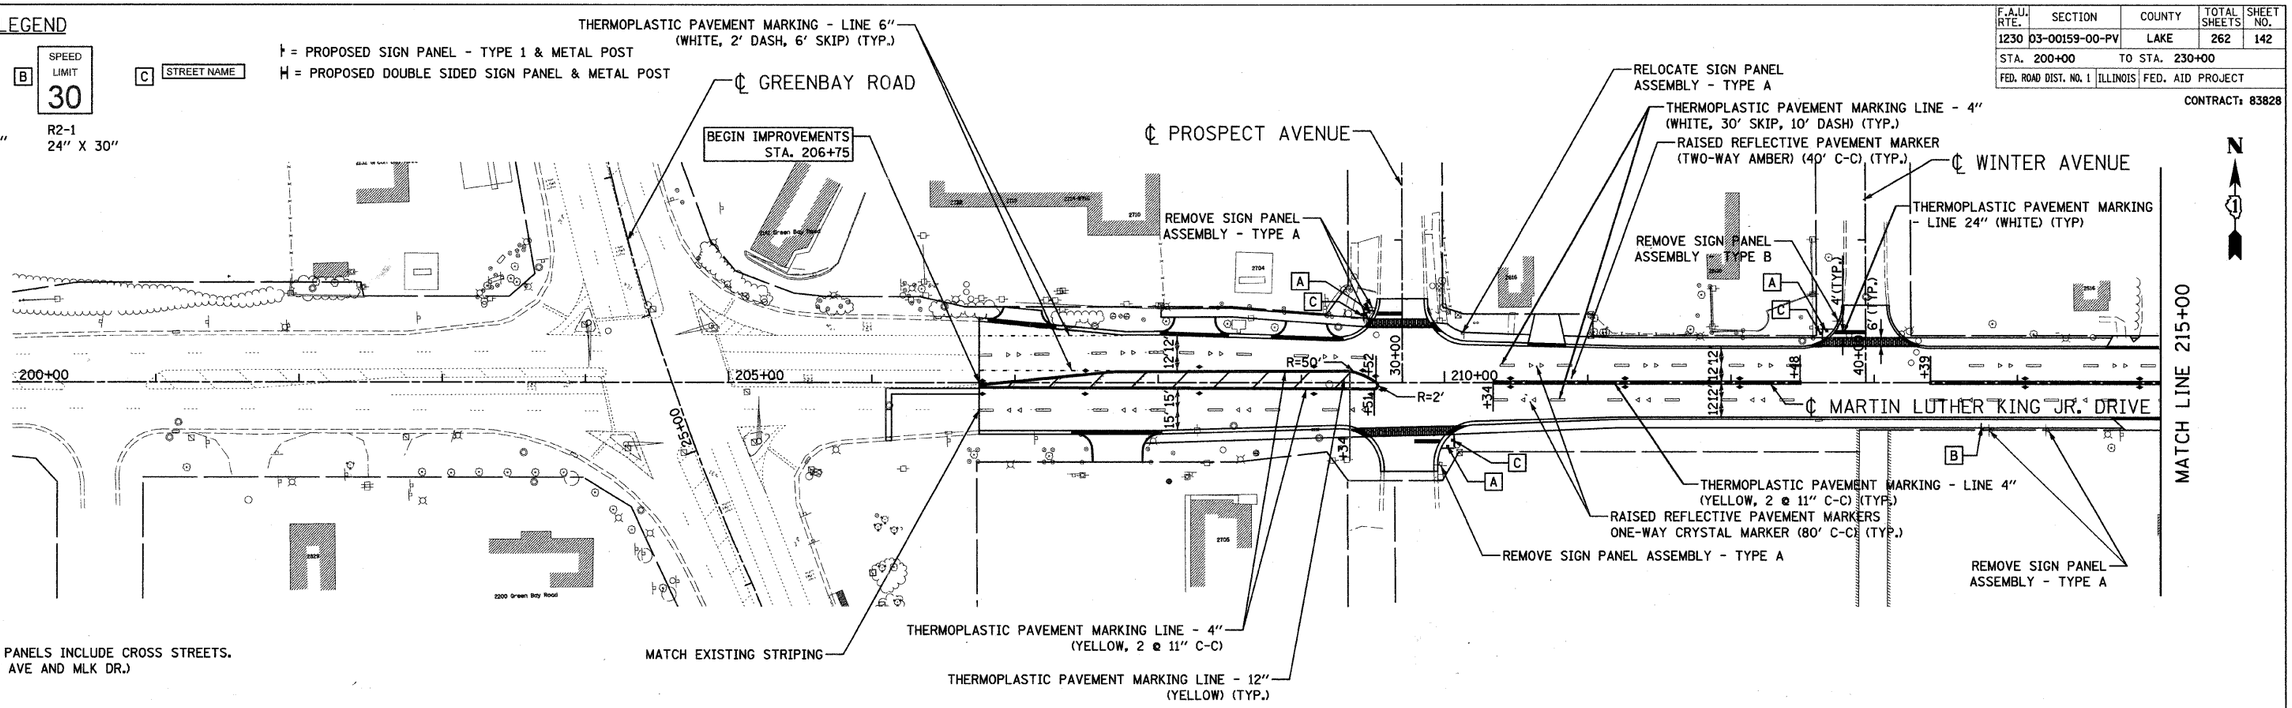

NOTES:
STREET NAMES PANELS INCLUDE CROSS STREETS.
(E.G. PROSPECT AVE AND MLK DR.)

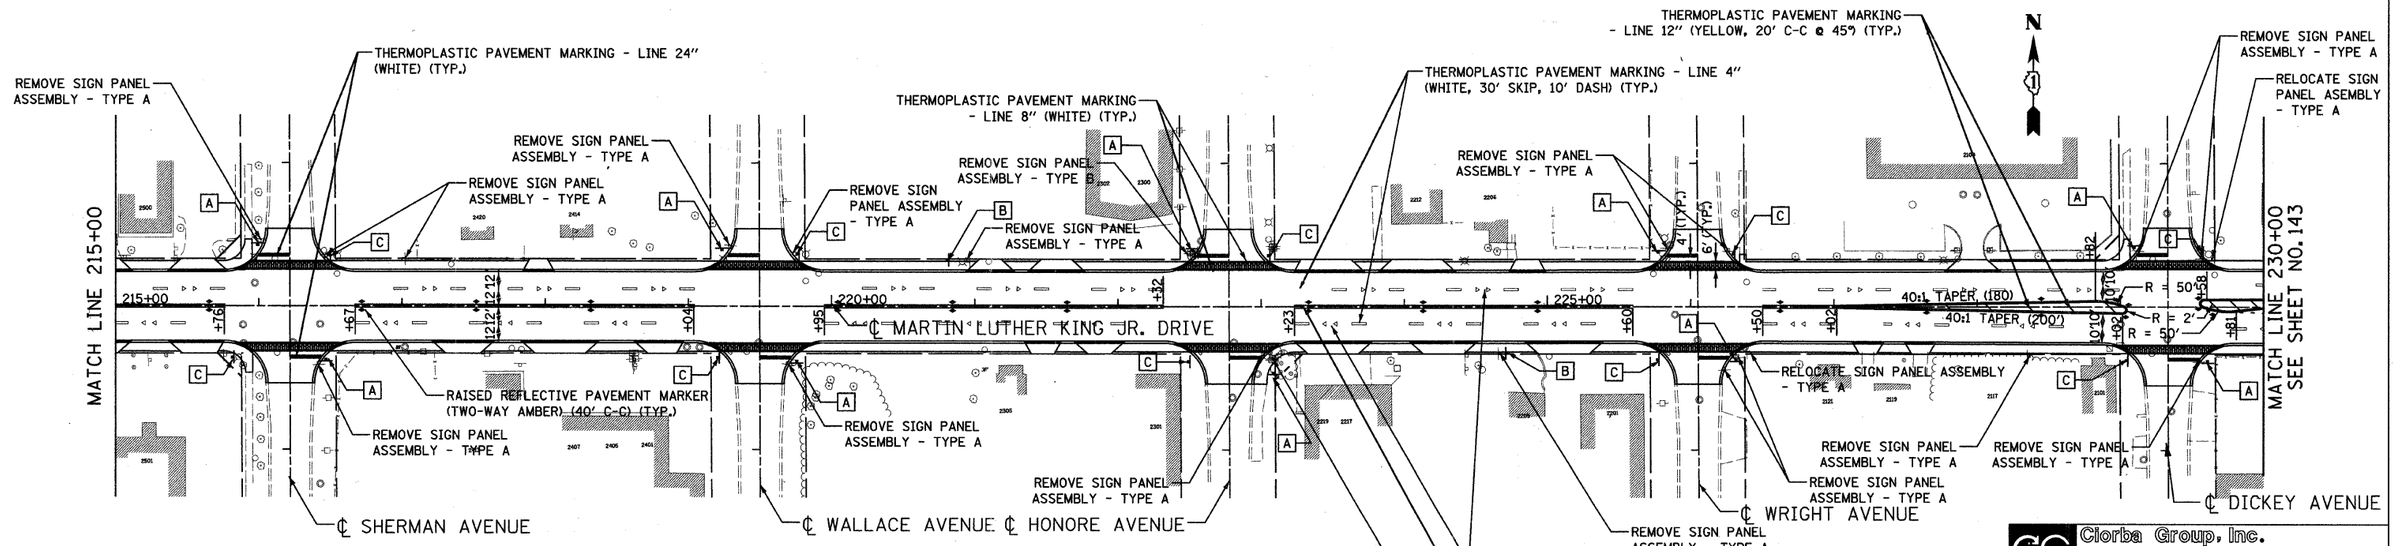

NOTES:
STREET NAMES PANELS INCLUDE CROSS STREETS.
(E.G. PROSPECT AVE AND MLK DR.)

REVISIONS	
NAME	DATE

Ciorba Group, Inc.
CONSULTING ENGINEERS
5507 North Cumberland Avenue, Suite 402 Chicago, Illinois 60656
Tel. 773.775.4009 Fax 773.775.4014 Email chicago@ciorba.com

CITY OF NORTH CHICAGO
MARTIN LUTHER KING JR. DRIVE IMPROVEMENTS

PERMANENT PAVEMENT MARKING AND SIGNING STA. 200+00 TO STA. 230+00

SCALE: 1"=50' DRAWN BY: KMS

DATE: APRIL, 2008 CHECKED BY: MJL

DATE: 7/1/2008
TIME: 8:15:00 AM
FILENAME: N:\PROJ\51611\Design\Striping\51611-SS001.dgn