ORIGINAL SURVEY		BY	DATE
NOTE BOOK	SURVEYED		
NO.	PLOTTED		
	TEMPLATE		
	AREAS		
	AREAS CHECKED		

FINAL SURVEY		BY	DATE
NOTE BOOK	SURVEYED		
NO.	PLOTTED		
	TEMPLATE		
	AREAS		
	AREAS CHECKED		

DATE: 7/1/2008 TIME: 3:25:45 PM

FILENAME: N:\PROJ\5161\Design\Xsections\5161-mlk-sheet.dgn

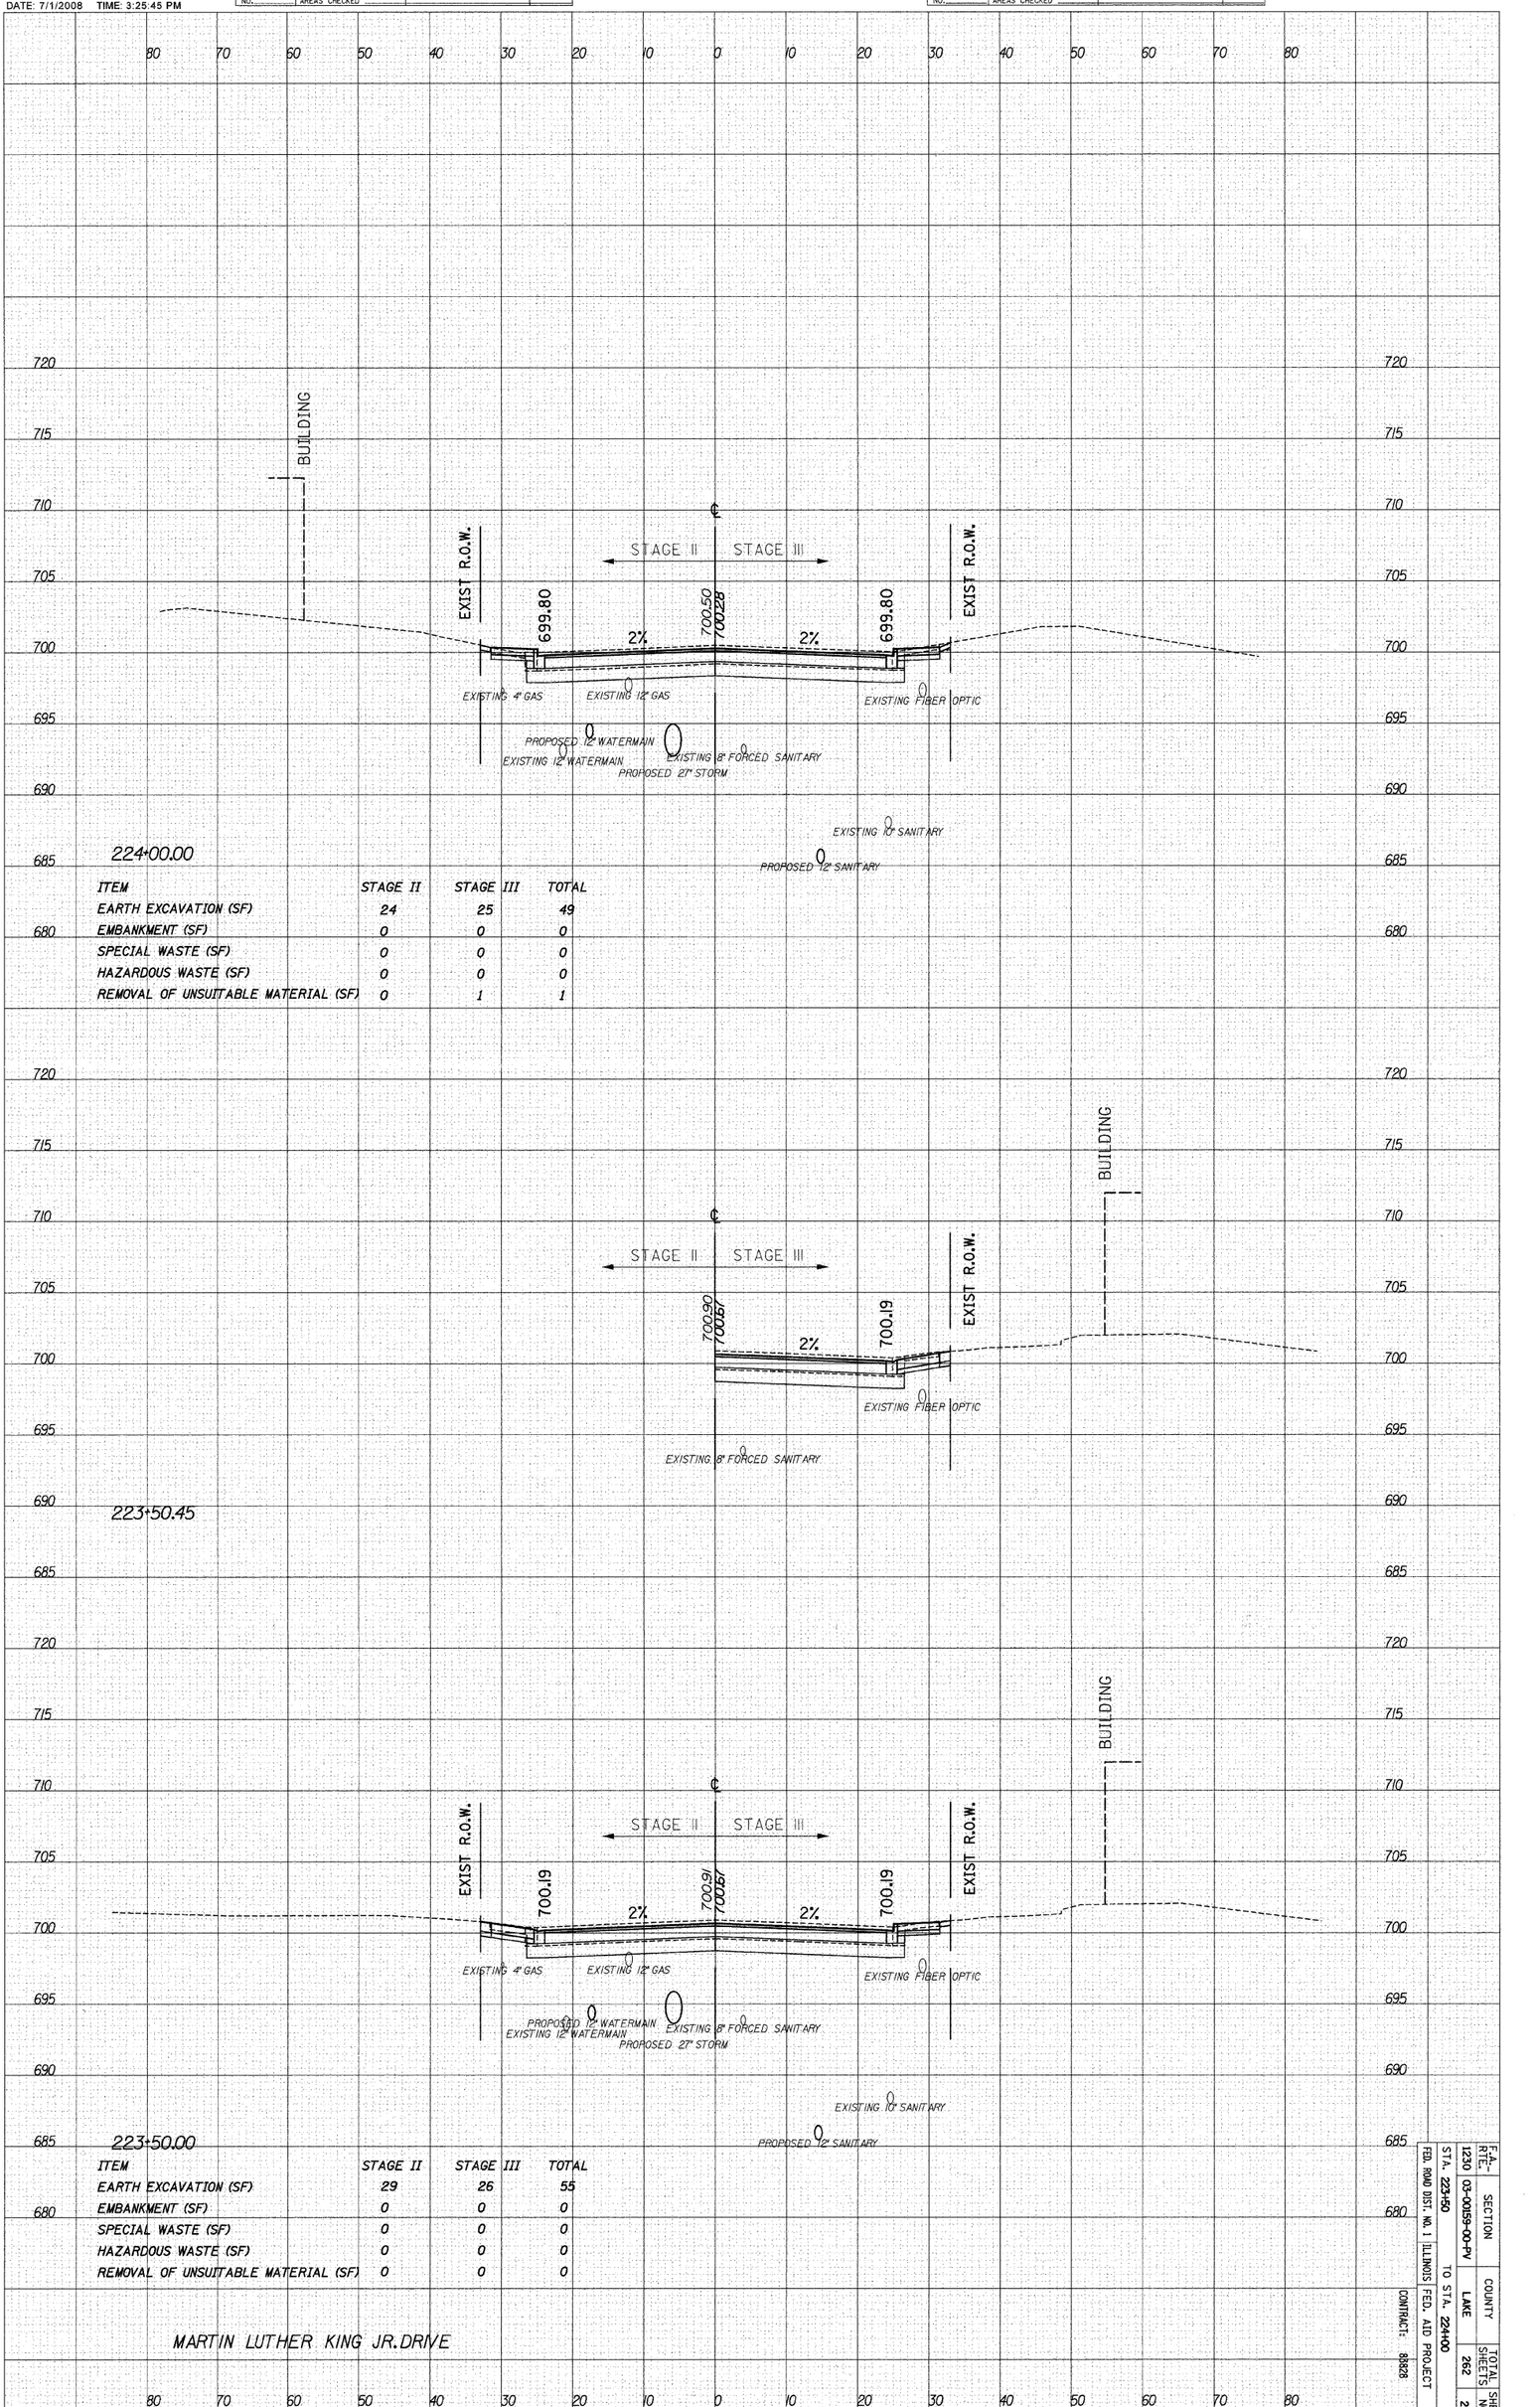

F.A.P. RTE.	SECTION	COUNTY	TOTAL SHEETS	SHEET NO.
1230	03-00159-00-PV	LAKE	262	221

STA. 223+50 TO STA. 224+00

FED. ROAD DIST. NO. 1 ILLINOIS FED. AID PROJECT

CONTRACT: 88828