ORIGINAL SURVEY		BY	DATE
NOTE BOOK	SURVEYED		
NO.	PLOTTED		
	TEMPLATE		
	AREAS		
	AREAS CHECKED		

FINAL SURVEY		BY	DATE
NOTE BOOK	SURVEYED		
NO.	PLOTTED		
	TEMPLATE		
	AREAS		
	AREAS CHECKED		

DATE: 7/1/2008 TIME: 4:05:10 PM

FILENAME N:\PROJ\5161\Design\Xsections\5161-mlk-sheet.dgn

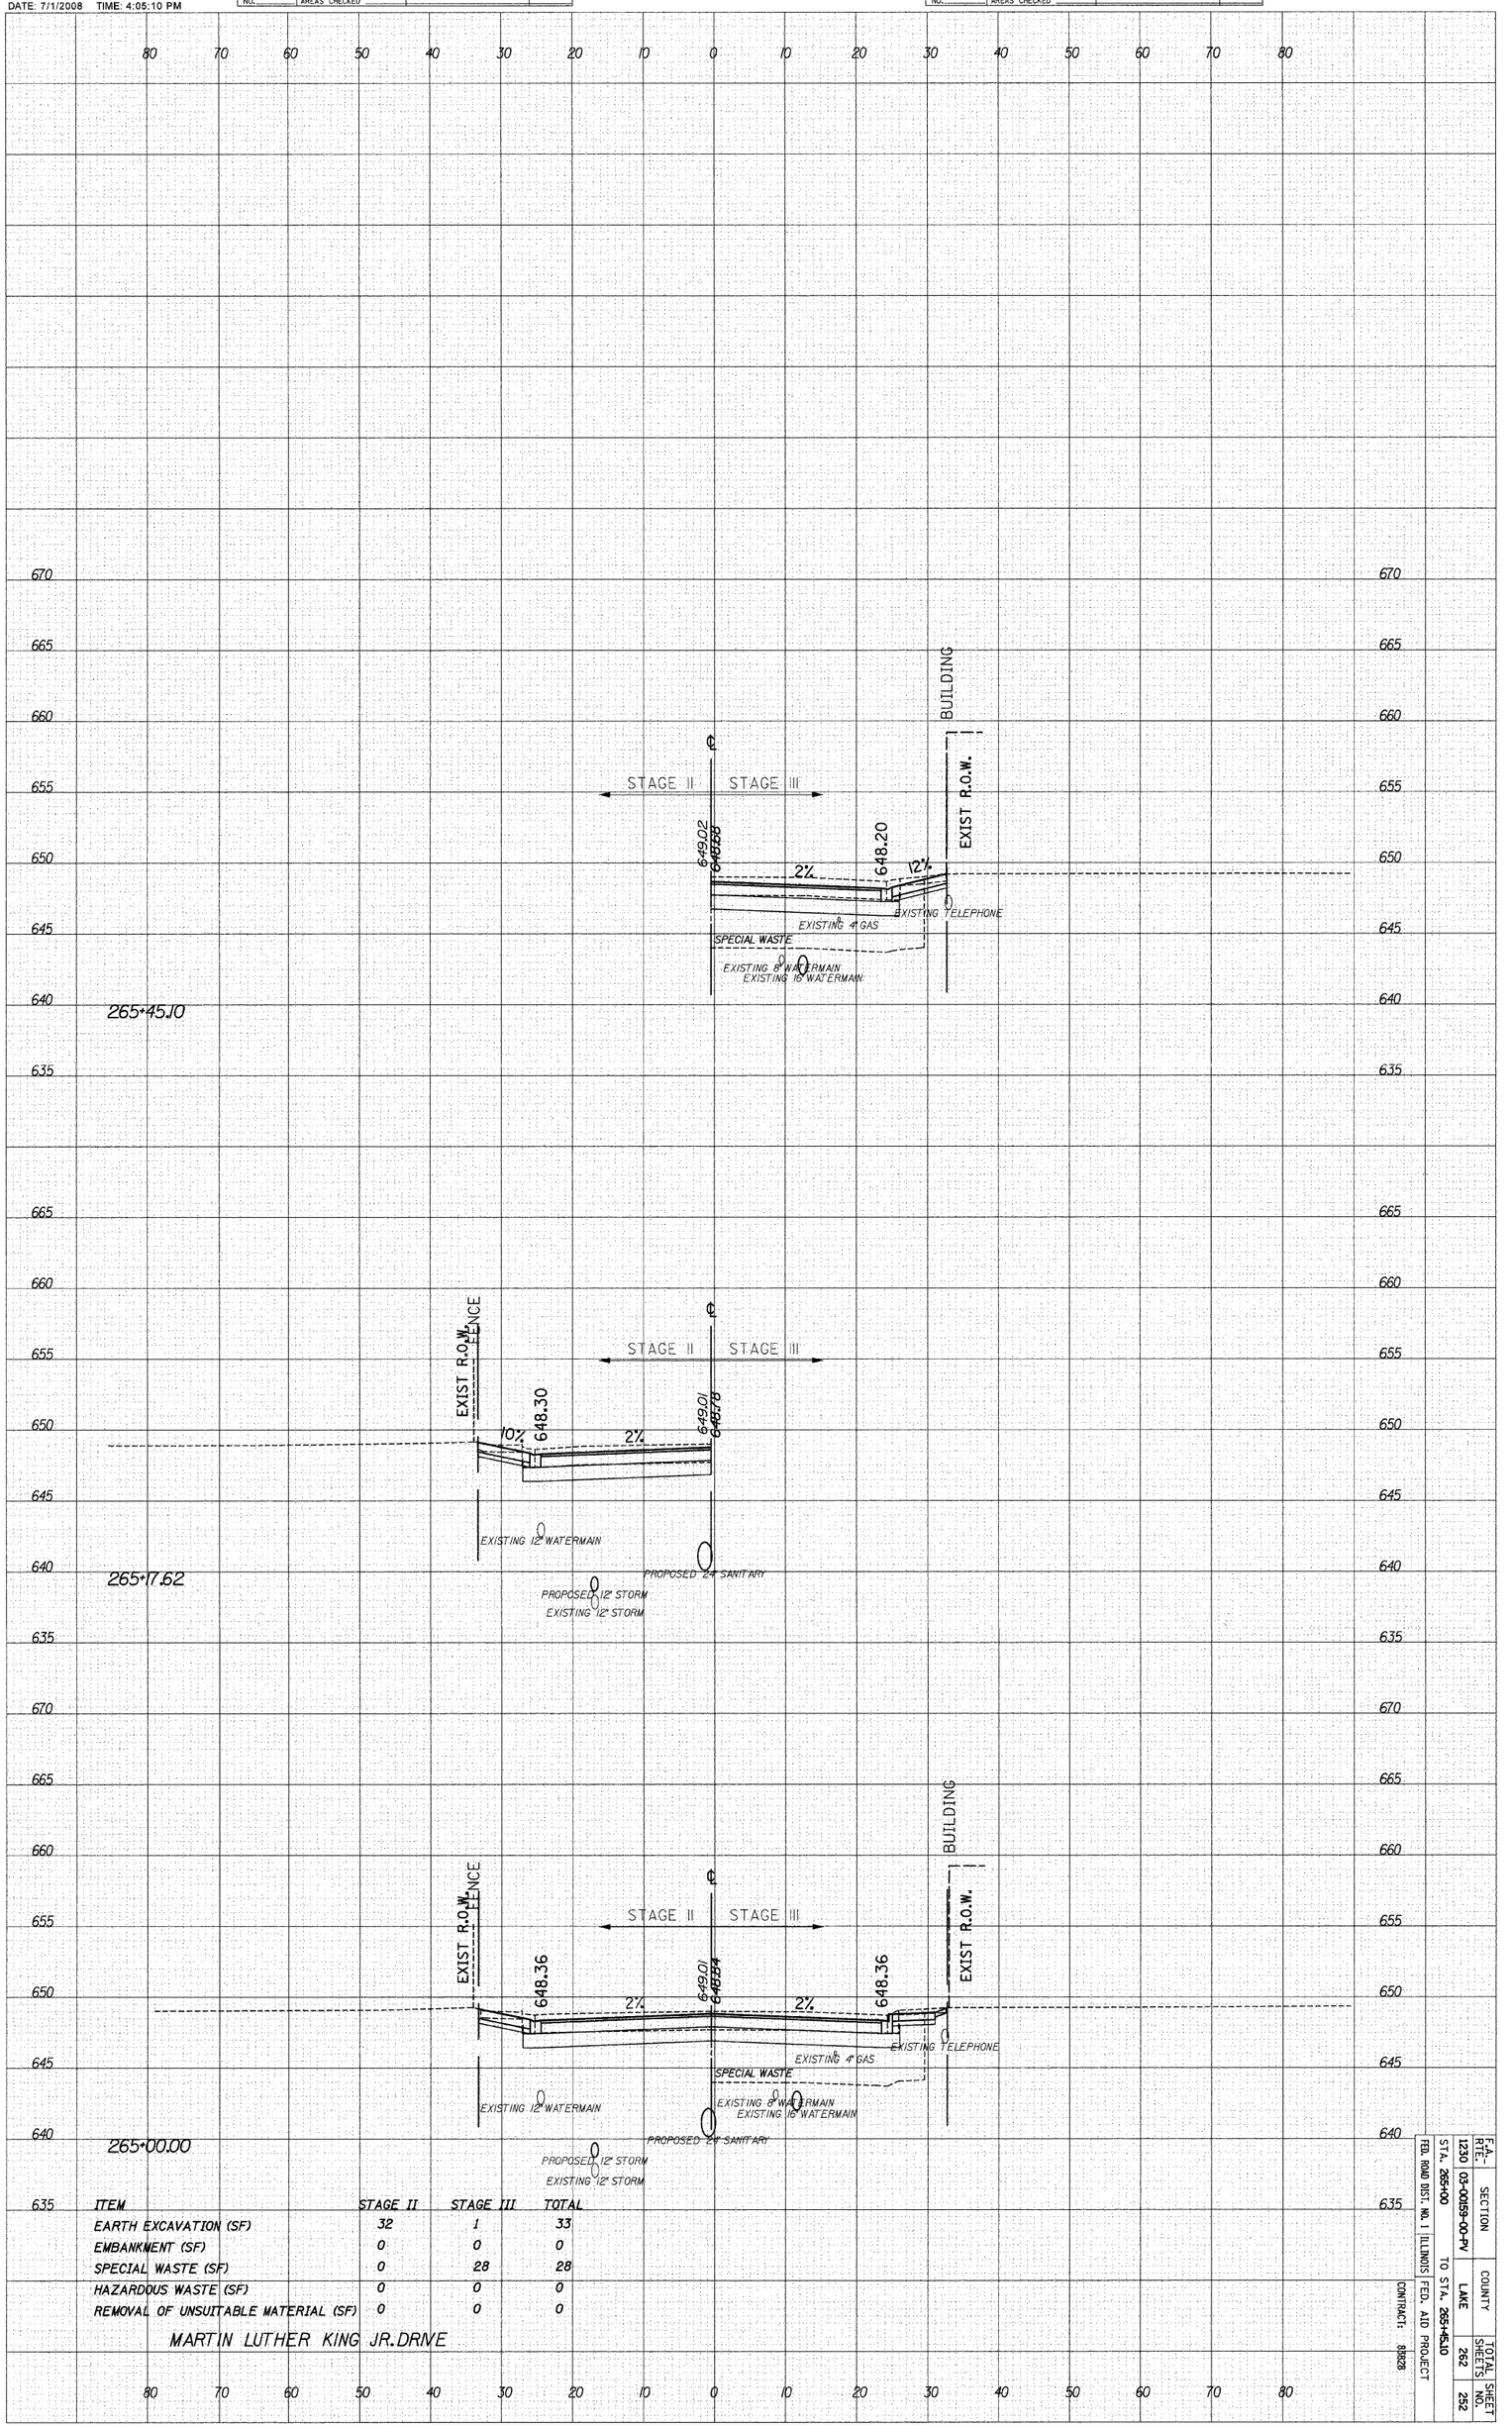

ITEM	STAGE II	STAGE III	TOTAL
EARTH EXCAVATION (SF)	32	1	33
EMBANKMENT (SF)	0	0	0
SPECIAL WASTE (SF)	0	28	28
HAZARDOUS WASTE (SF)	0	0	0
REMOVAL OF UNSUITABLE MATERIAL (SF)	0	0	0

MARTIN LUTHER KING JR. DRIVE

F.A. RTE.	SECTION	COUNTY	TOTAL SHEETS	SHEET NO.
1230	05-00159-00-PV	LAKE	282	252

STA. 265+00 TO STA. 265+45.10

FED. ROAD DIST. NO. 1 | ILLINOIS | FED. AID PROJECT

CONTRACT: 83828