ORIGINAL SURVEY		BY	DATE
NOTE BOOK	SURVEYED		
NO.	PLOTTED		
	TEMPLATE		
	AREAS		
	AREAS CHECKED		

FINAL SURVEY		BY	DATE
NOTE BOOK	SURVEYED		
NO.	PLOTTED		
	TEMPLATE		
	AREAS		
	AREAS CHECKED		

DATE: 7/1/2008 TIME: 4:22:28 PM

FILENAME N:\PROJ\5161\Design\Xsections\5161-lewis-sheet.dgn

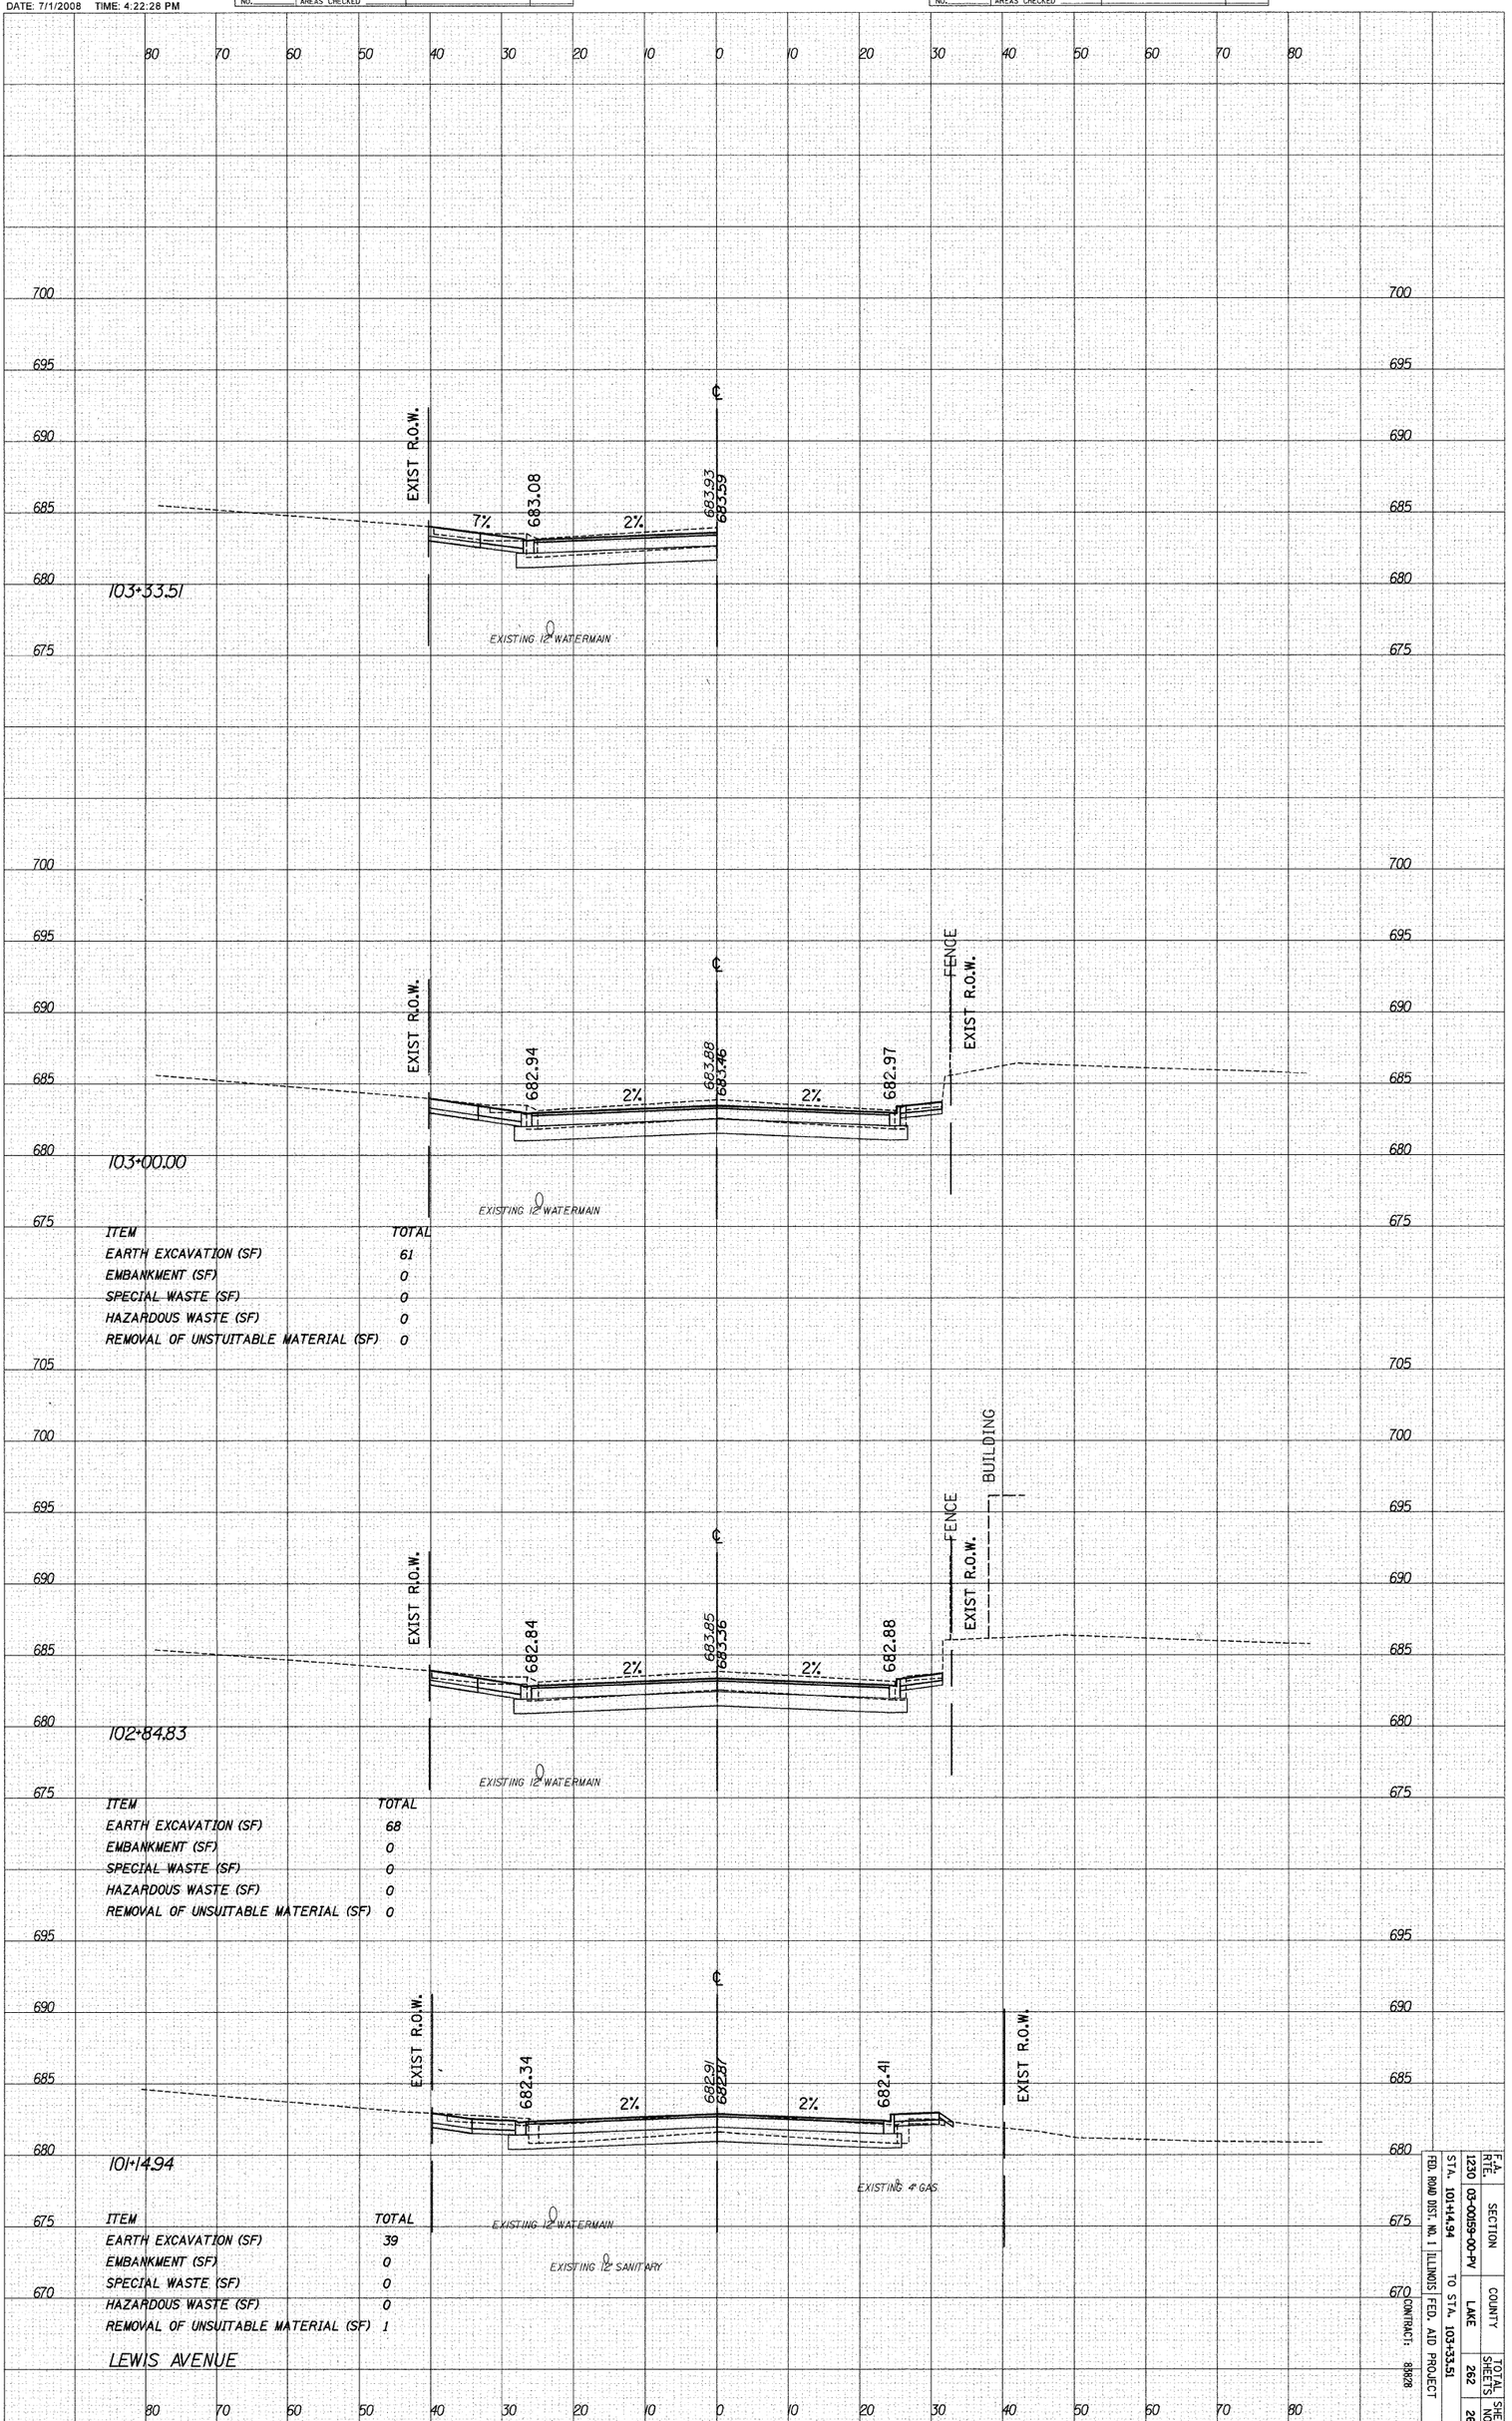

F.A. RTE.	SECTION	COUNTY	TOTAL SHEETS	SHEET NO.
1230	03-00159-00-PV	LAKE	282	261

STA. 101+14.94 TO STA. 103+33.51

FED. ROAD DIST. NO. 1 | ILLINOIS | FED. AID PROJECT

CONTRACT: 88828