CONTRACT NO. 95550

ROUTE	SECTION	COUNTY	TOTAL SHEETS	SHEET NO.
TR 437	05-10121-00-BR	FAYETTE	10	3
STA. 6+00.00	TO	STA. 14+00.00		
FED. ROAD DIST. NO. 7	ILLINOIS	FED. AID PROJECT		

EXISTING STRUCTURE: SINGLE SPAN BRIDGE WITH TIMBER DECK ON STEEL STRINGERS SUPPORTED ON CLOSED CAST-IN-PLACE CONCRETE ABUTMENTS. 25' BK. TO BK. ABUTMENTS, 13' OUT TO OUT OF DECK. EXISTING STRUCTURE NUMBER 026-3201.

EARTHWORK SCHEDULE

LOCATION	EARTH EXCAVATION CU. YD.	EARTH EXCAVATION ADJUSTED FOR SHRINKAGE• CU. YD.	EMBANKMENT CU. YD.	EARTHWORK BALANCE•• WASTE (+) OR SHORTAGE (-) CU. YD.
STA. 6+14.28 TO STA. 9+83.00	448	336	283	-53
STA. 10+33.00 TO STA. 13+96.86	96	72	527	-455
TOTAL	544	408	810	-402

•25% SHRINKAGE ••FURNISHED EXCAVATION

TREE REMOVAL SCHEDULE

LOCATION	ACRES
LT., STA. 6+14.28 TO STA. 12+00.00	0.4
LT. & RT., STA. 12+00.00 TO STA. 13+96.86	0.2
RT., STA.11+00.00 TO STA. 12+00.00	0.1
TOTAL	0.7

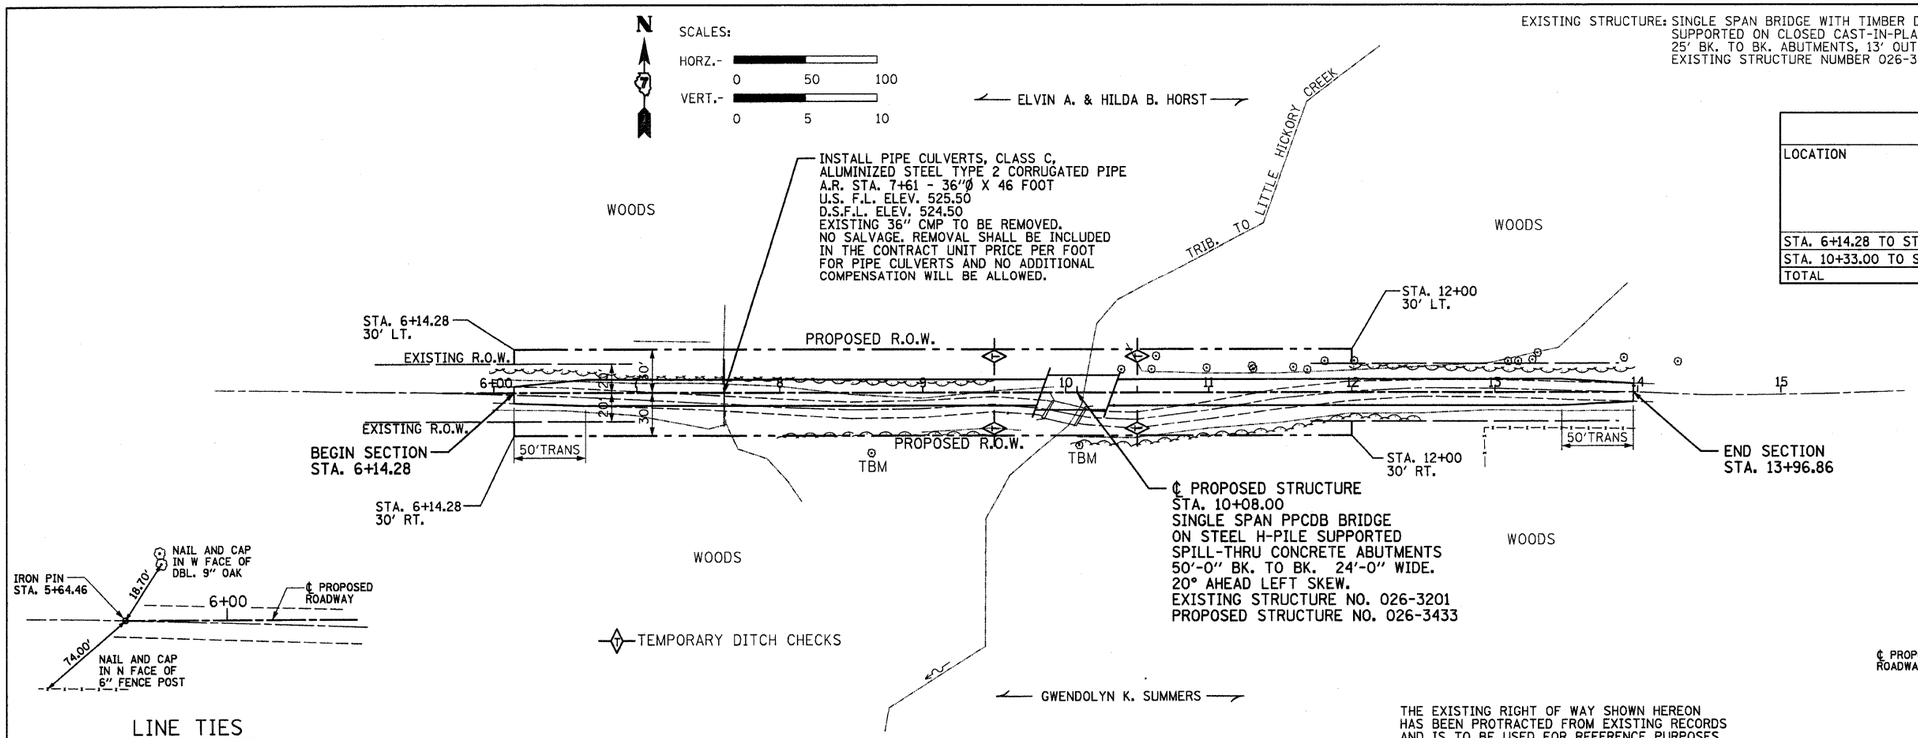

LINE TIES
P.O.T. STA. 5+64.46

THE EXISTING RIGHT OF WAY SHOWN HEREON HAS BEEN PROTRACTED FROM EXISTING RECORDS AND IS TO BE USED FOR REFERENCE PURPOSES ONLY. FURTHERMORE, NO COMPLETE SURVEY OF SAID R.O.W. IS IMPLIED BY THIS DRAWING.

LINE TIES
P.O.T. STA. 13+86.51

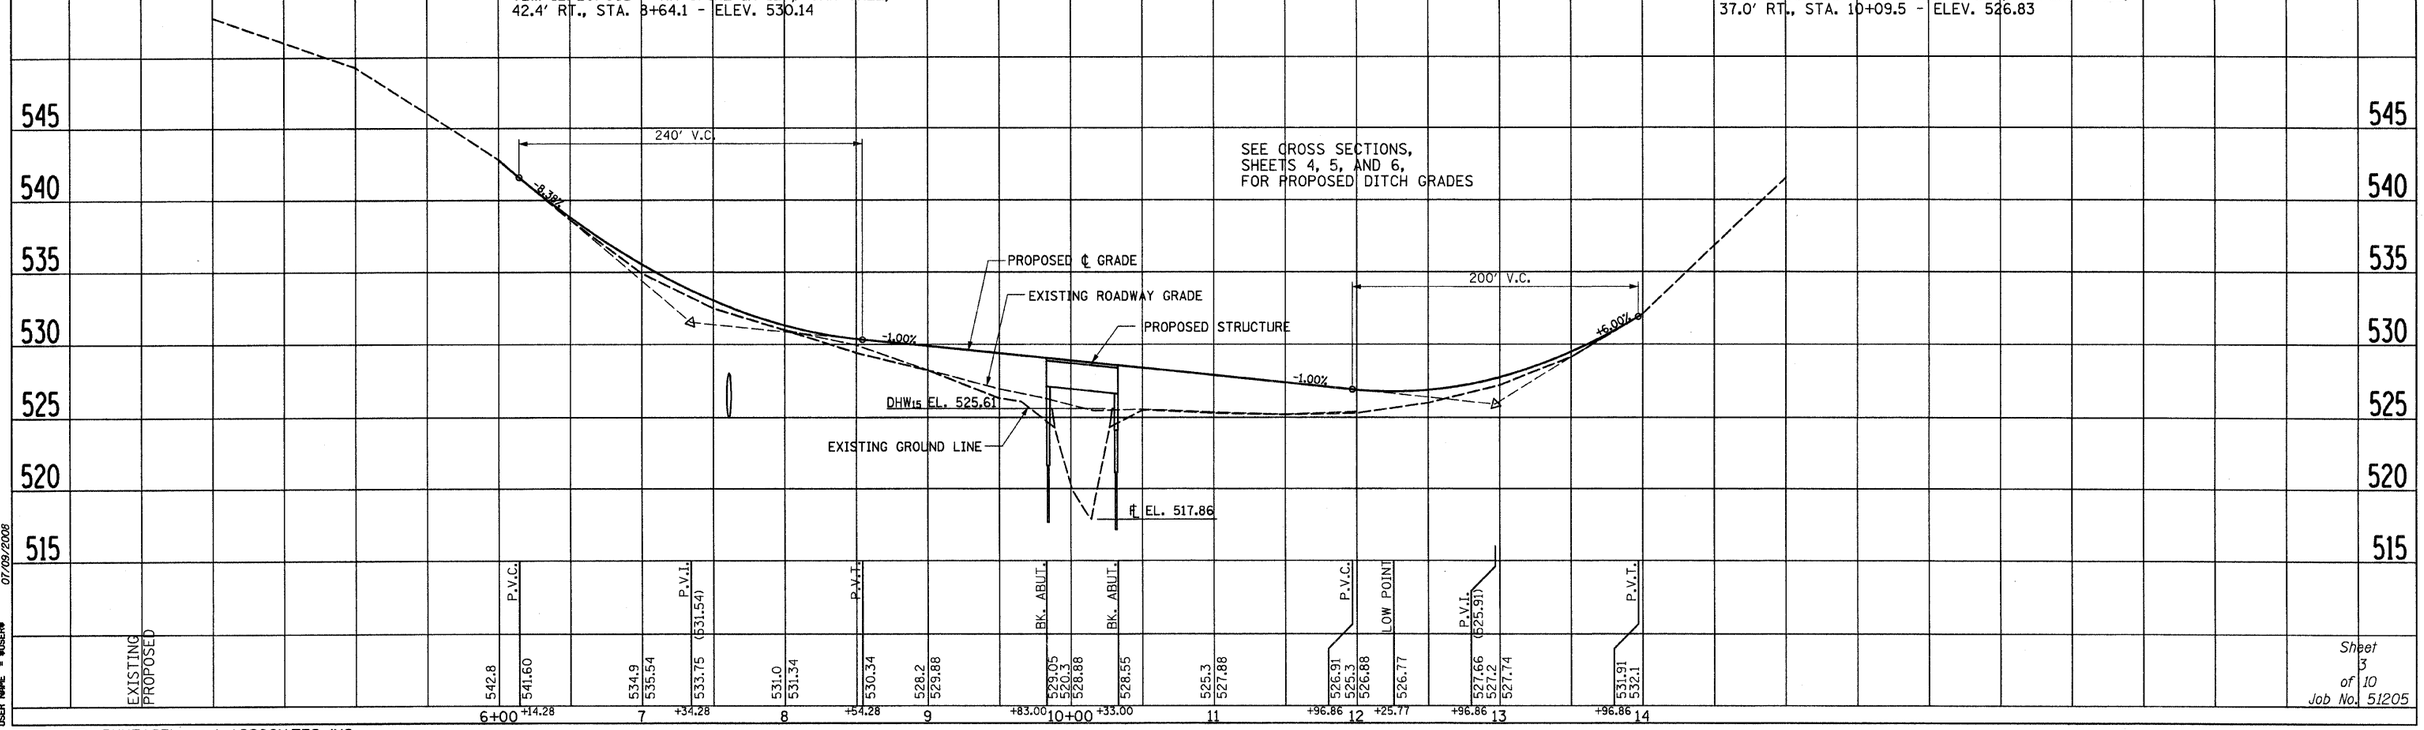

PLAN AND PROFILE OF ROADWAY

PROPOSED BRIDGE OVER TRIBUTARY TO LITTLE HICKORY CREEK
TR 437 SECTION 05-10121-00-BR FAYETTE COUNTY, ILLINOIS

RHUTASEL and ASSOCIATES, INC.
CONSULTING ENGINEERS • LAND SURVEYORS
CENTRALIA, ILLINOIS FREEBURG, ILLINOIS

Sheet 3 of 10
Job No. 51205

PLAN / PROFILE: SURVEYED, PLOTTED, DRAWN, CHECKED, ALIGNMENT CHECKED, R/W OF WAY CHECKED, CADD FILE NAME, NOTE BOOK, NO.
PROFILE: SURVEYED, PLOTTED, DRAWN, CHECKED, B.M. NOTED, STRUCTURE NOTATING CHKD
BY, DATE

07/09/2008
PLOT DATE = #DATE#
FILE NAME = #FILE#
PLOT SCALE = #SCALE#
USER NAME = #USER#