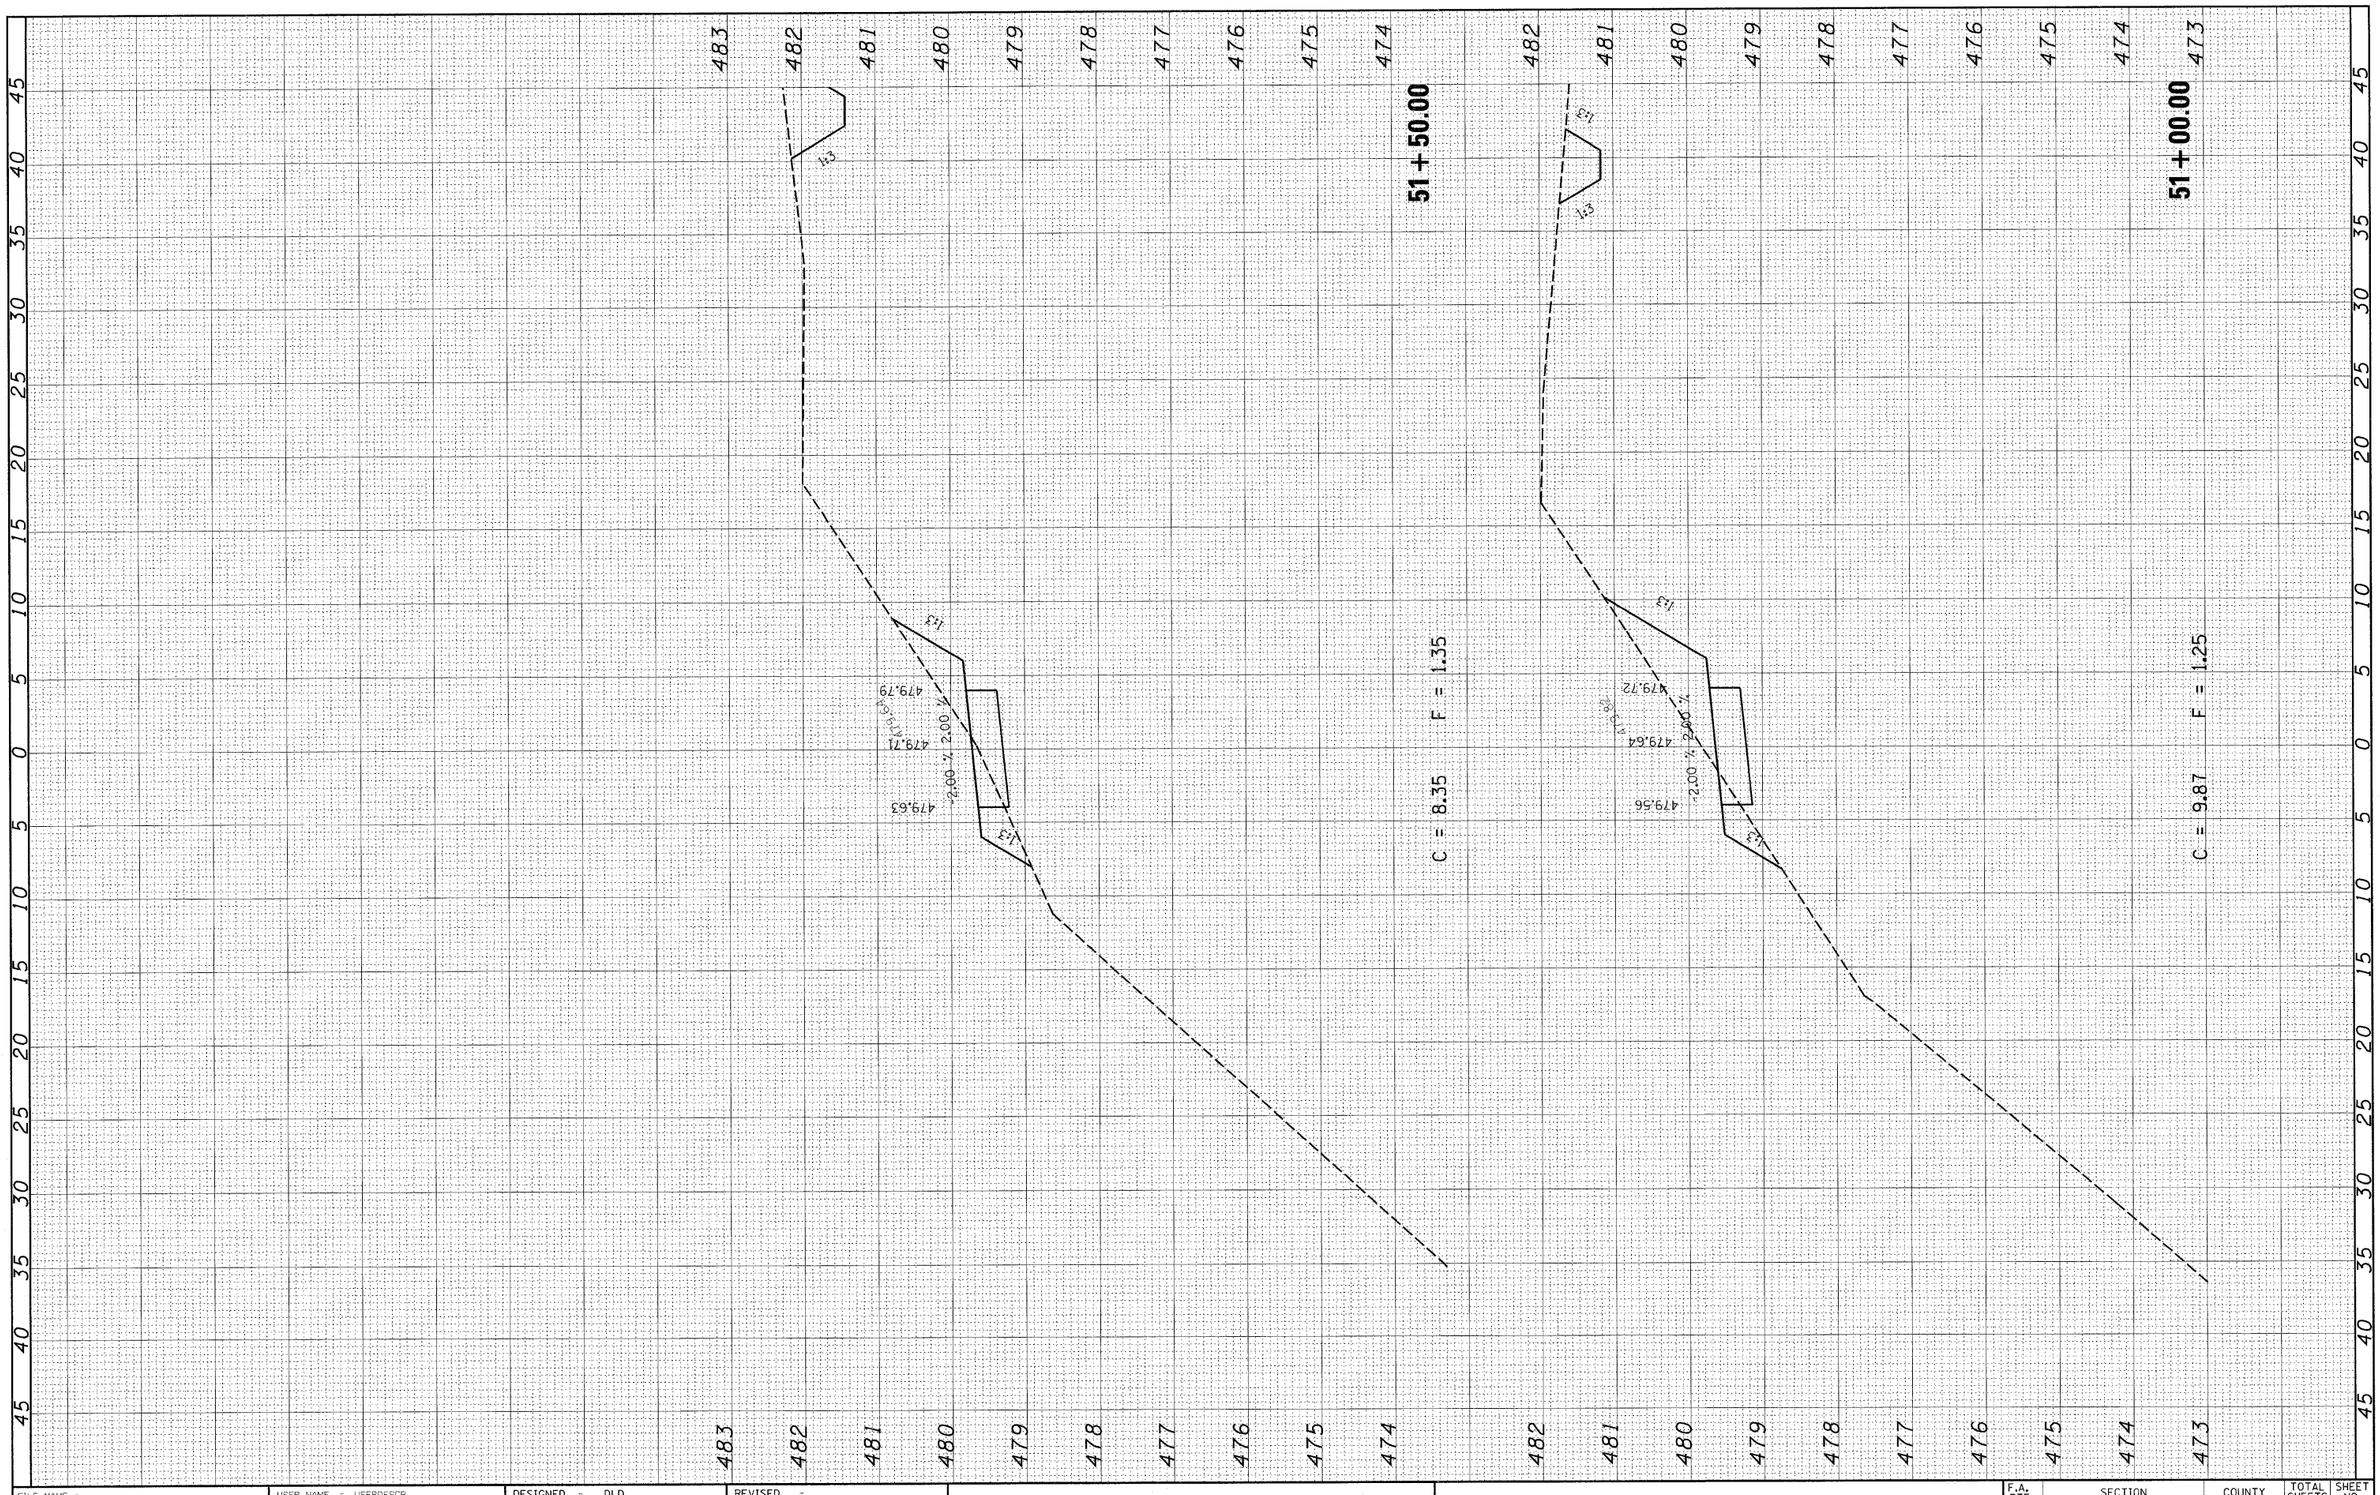

FINAL SURVEY		BY	DATE
NOTE BOOK NO.	SURVEYED		
	PLOTTED		
	TOPO PLOTTED		
	TOPO DATE		
	AREAS		
	AREAS CHECKED		

ORIGINAL SURVEY		BY	DATE
NOTE BOOK NO.	SURVEYED		
	PLOTTED		
	TOPO PLOTTED		
	TOPO DATE		
	AREAS		
	AREAS CHECKED		

HMC JOB NO 5819

FILE NAME = H:\5819\C_XS_F_5819.dgn	USER NAME = _USERDESCR_	DESIGNED - DLD	REVISED -
		DRAWN - KOJ	REVISED -
	PLOT SCALE = 5.0000 ' / IN.	CHECKED -	REVISED -
	PLOT DATE = 7/14/2008	DATE -	REVISED -

STATE OF ILLINOIS
DEPARTMENT OF TRANSPORTATION

SCALE: | SHEET NO. OF SHEETS | STA. 51+00.00 TO STA. 51+50.00

F.A. RTE.	SECTION	COUNTY	TOTAL SHEETS	SHEET NO.
	06-00025-00-BT	CLINTON	54	49
		CONTRACT NO. 97357		
FED. ROAD DIST. NO.	ILLINOIS	FED. AID PROJECT		

HENRY, MEISENHEIMER & GENDE, INC., LAKE RD. P.O. BOX 70, CARLYLE, IL. 62231 PHONE (618)-594-3711 WWW.HMGENGINEERS.COM