CONTRACT NO. 988

F.A.P. RTE.	SECTION	COUNTY	TOTAL SHEETS	SHEET NO.
782	114B-2	GALLATIN	62	16
STA.	TO STA.			
FED. ROAD DIST. NO.	ILLINOIS	FED. AID PROJECT		

EROSION CONTROL FOR TEMPORARY DETOUR

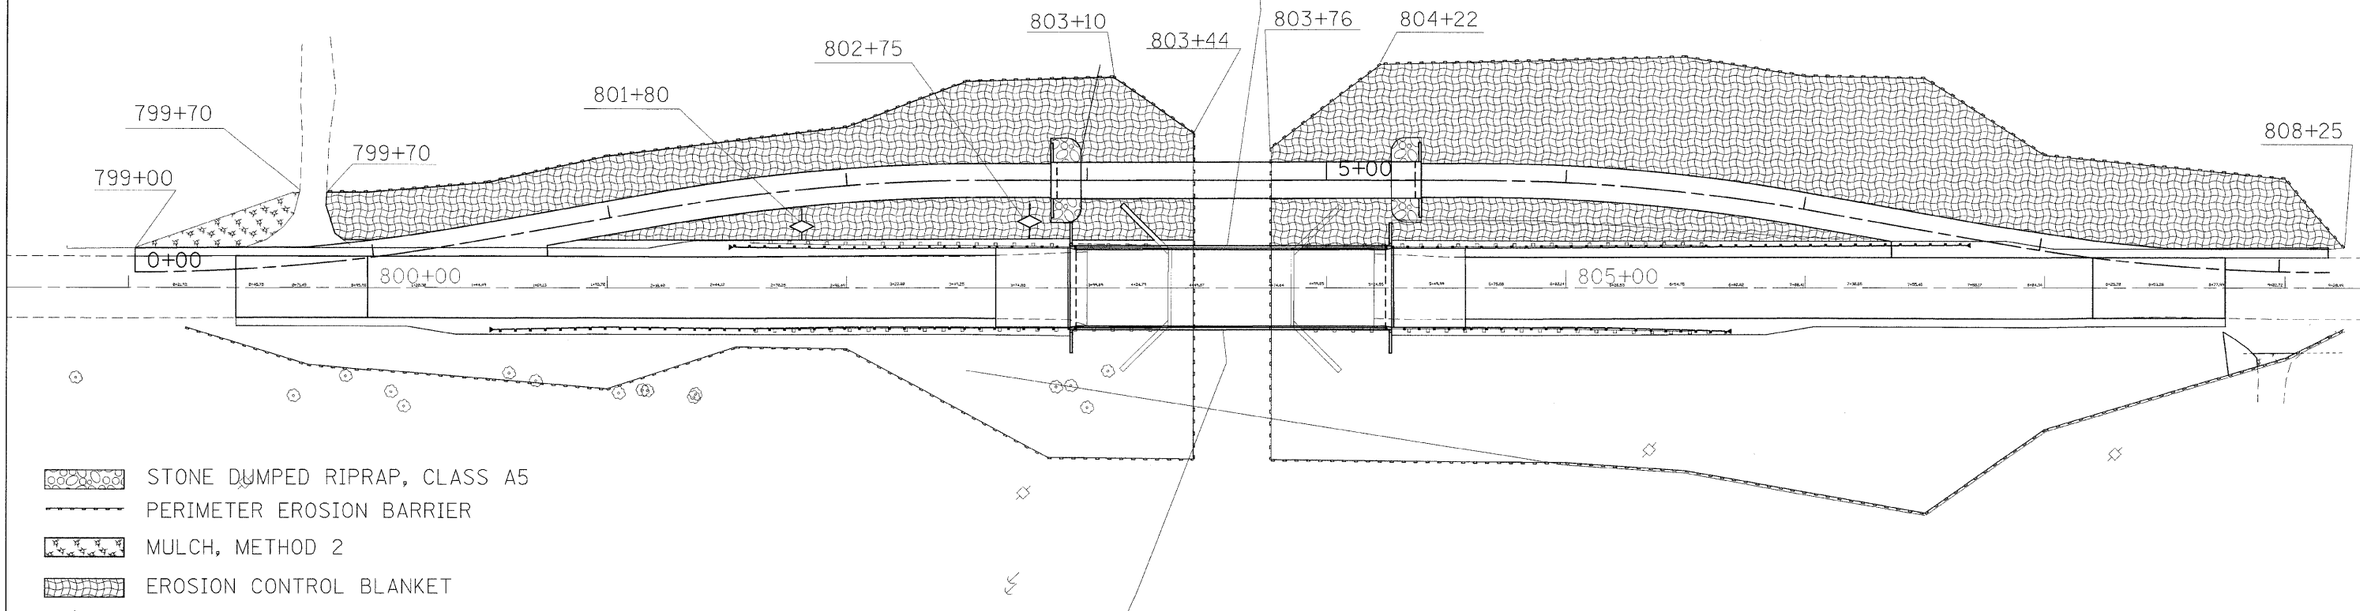

STONE DUMPED RIPRAP, CLASS A5
PERIMETER EROSION BARRIER
MULCH, METHOD 2
EROSION CONTROL BLANKET
TEMPORARY DITCH CHECK

EROSION CONTROL FOR FINAL GRADING

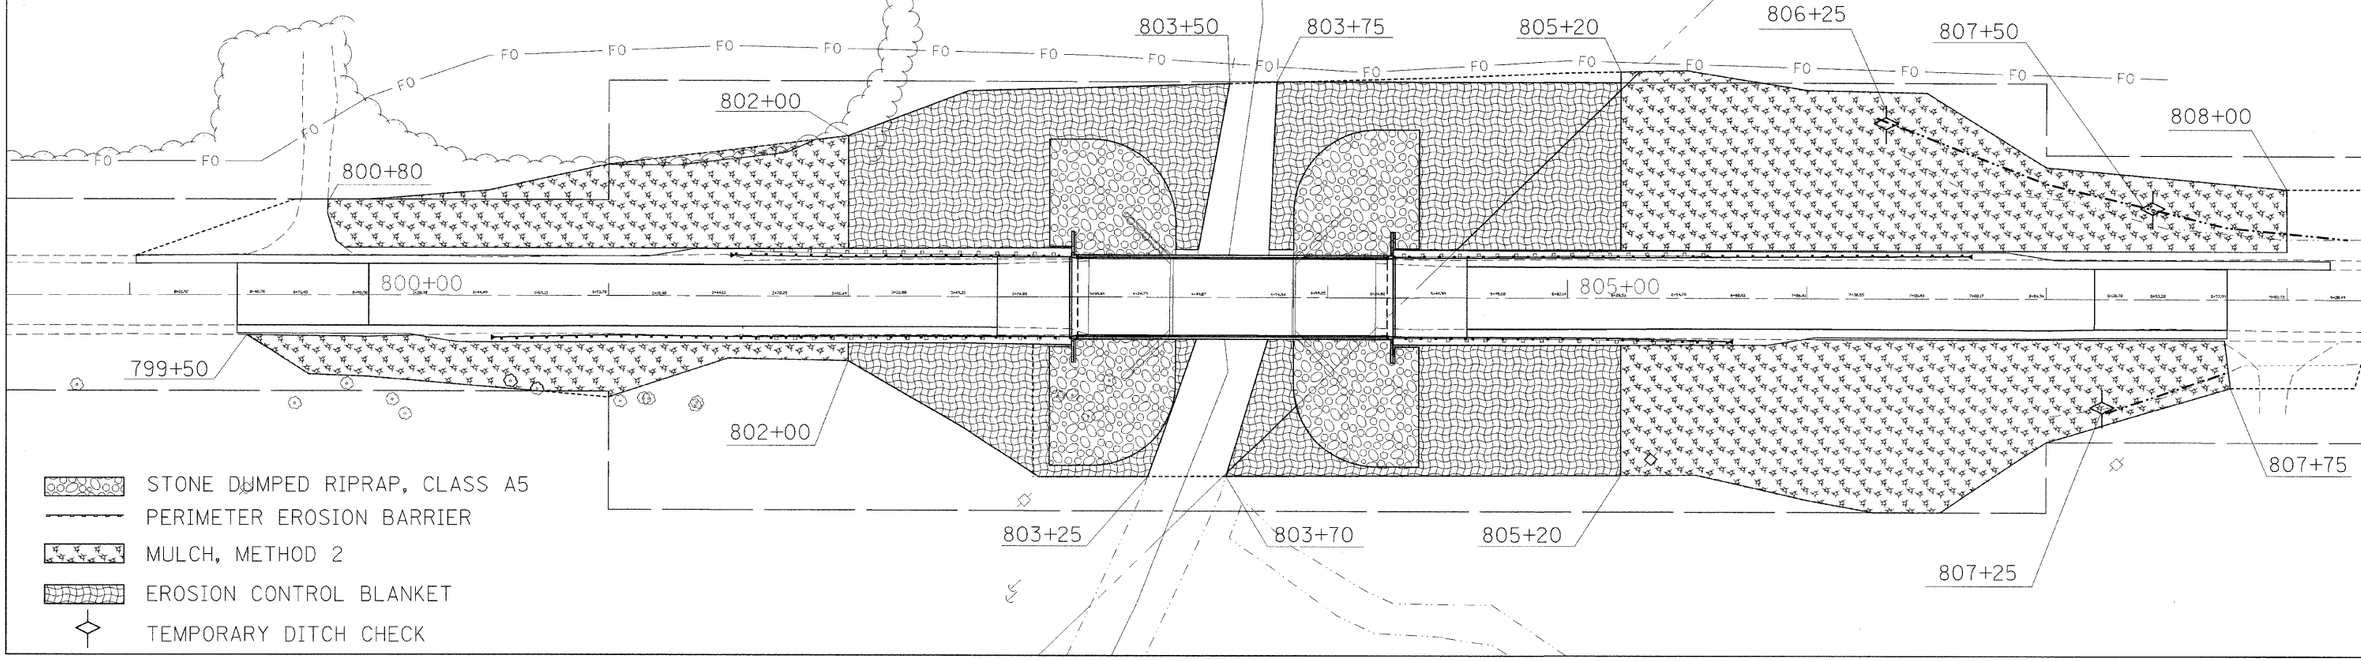

STONE DUMPED RIPRAP, CLASS A5
PERIMETER EROSION BARRIER
MULCH, METHOD 2
EROSION CONTROL BLANKET
TEMPORARY DITCH CHECK

PLOT DATE = 6/17/2009
FILE NAME = c:\projects\d9303204\fr-d9303204pl.m32
PLOT SCALE = 30.0000 ' / IN.
USER NAME = shepar-dgd

EROSION CONTROL SHEETS-DETOUR ROAD AND FINA