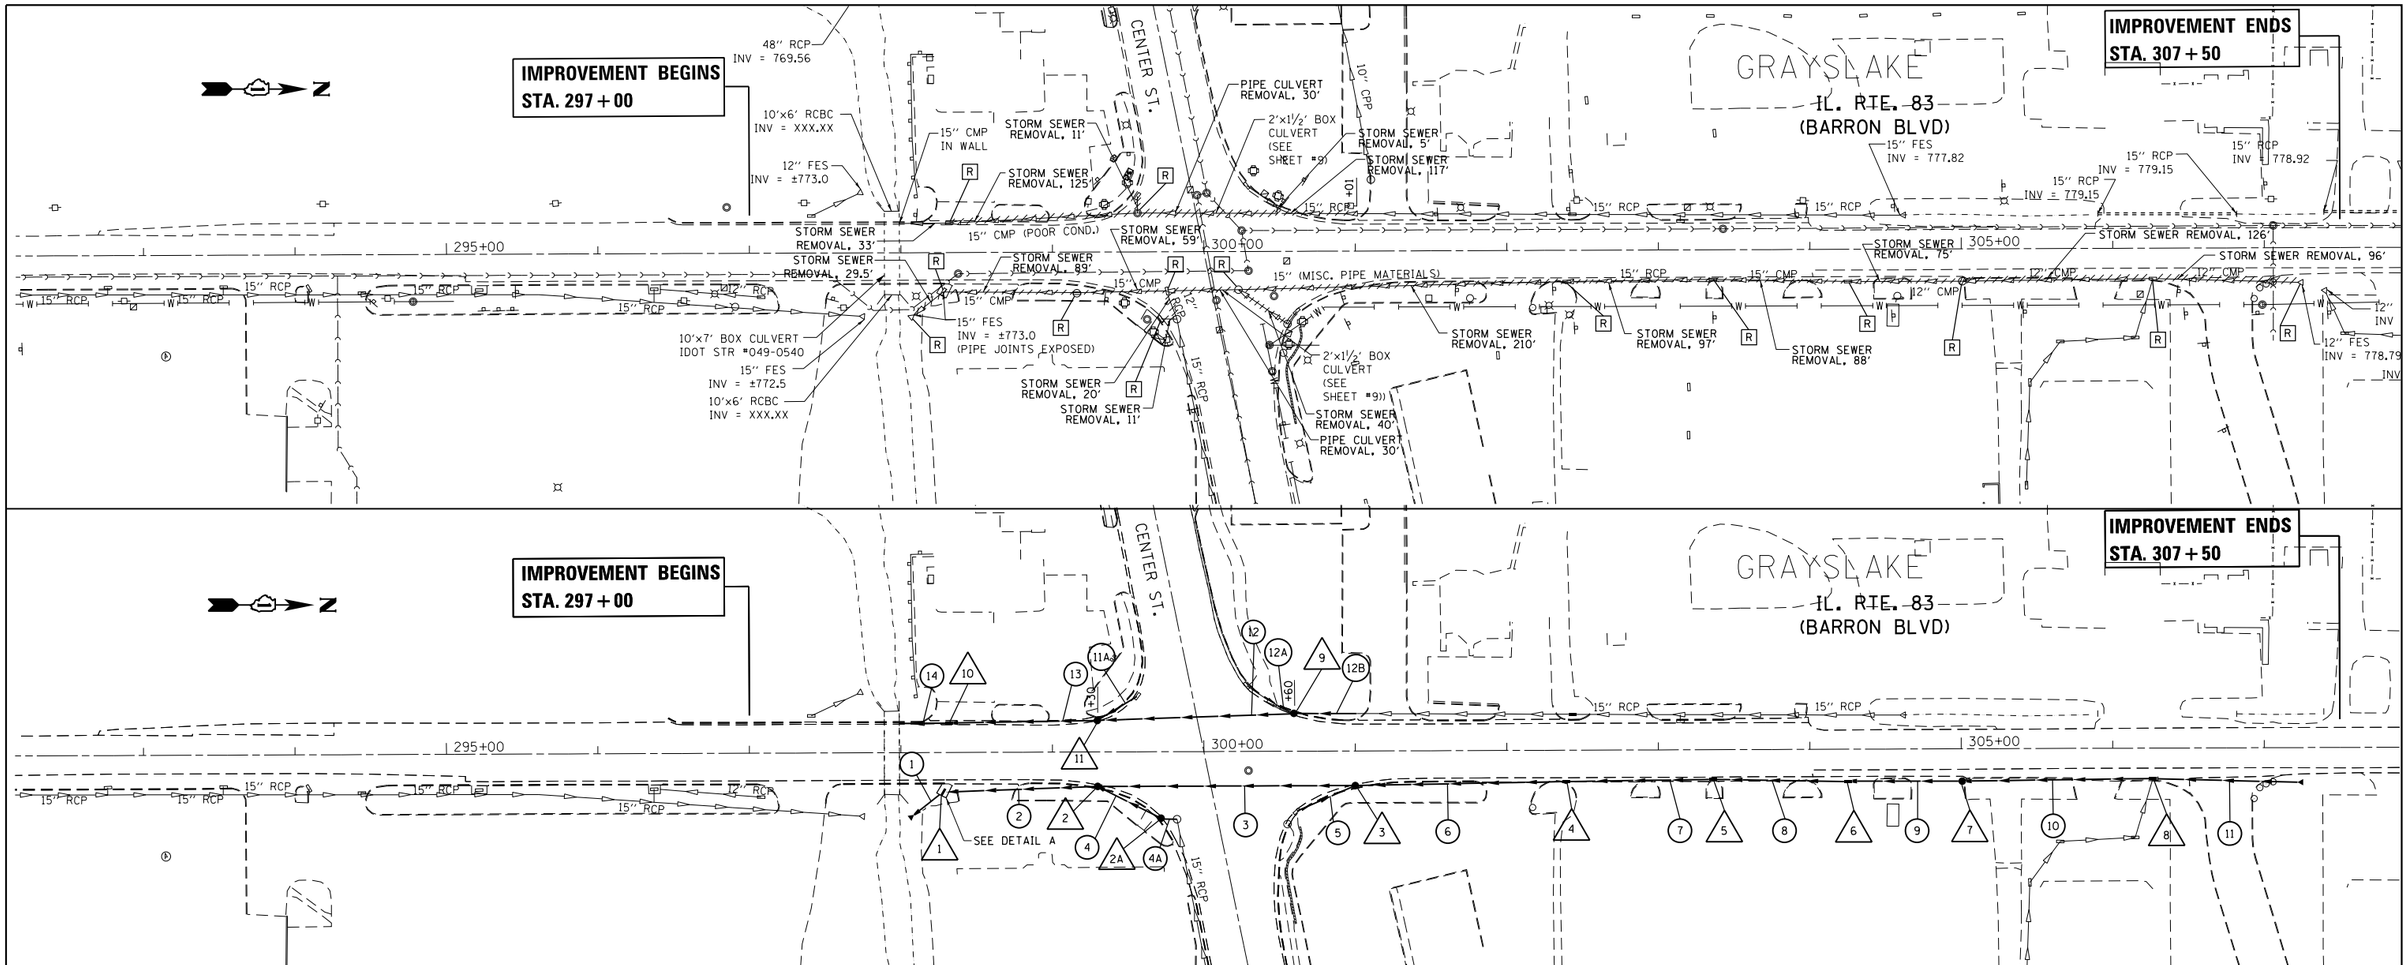

PLAN
SURVEYED
PLOTTED
ALIGNMENT CHECKED
RT. OF WAY CHECKED
CADD FILE NAME
NOTE BOOK
NO.
BY
DATE

PROFILE
SURVEYED
PLOTTED
GRADES CHECKED
B.M. NOTED
STRUCTURE NOTATNS CHKD
NOTE BOOK
NO.
BY
DATE

FILE NAME = c:\pw_work\pwidot\abebawa\d0369964\D114614-sht-drain.dgn	USER NAME = abebawa	DESIGNED -	REVISED -
		DRAWN -	REVISED -
Default	PLOT SCALE = 100.0000 ' / in.	CHECKED -	REVISED -
	PLOT DATE = 7/11/2014	DATE -	REVISED -

STATE OF ILLINOIS
DEPARTMENT OF TRANSPORTATION

IL. RTE. 83 (S. OF LIBERTY LN. TO S. OF CENTER ST.)
EXISTING & PROPOSED DRAINAGE PLAN AND PROFILE

SCALE: | SHEET OF SHEETS | STA. TO STA.

F.A.P RTE.	SECTION	COUNTY	TOTAL SHEETS	SHEET NO.
866	3T-1	LAKE	17	7

CONTRACT NO. 60X58

ILLINOIS FED. AID PROJECT