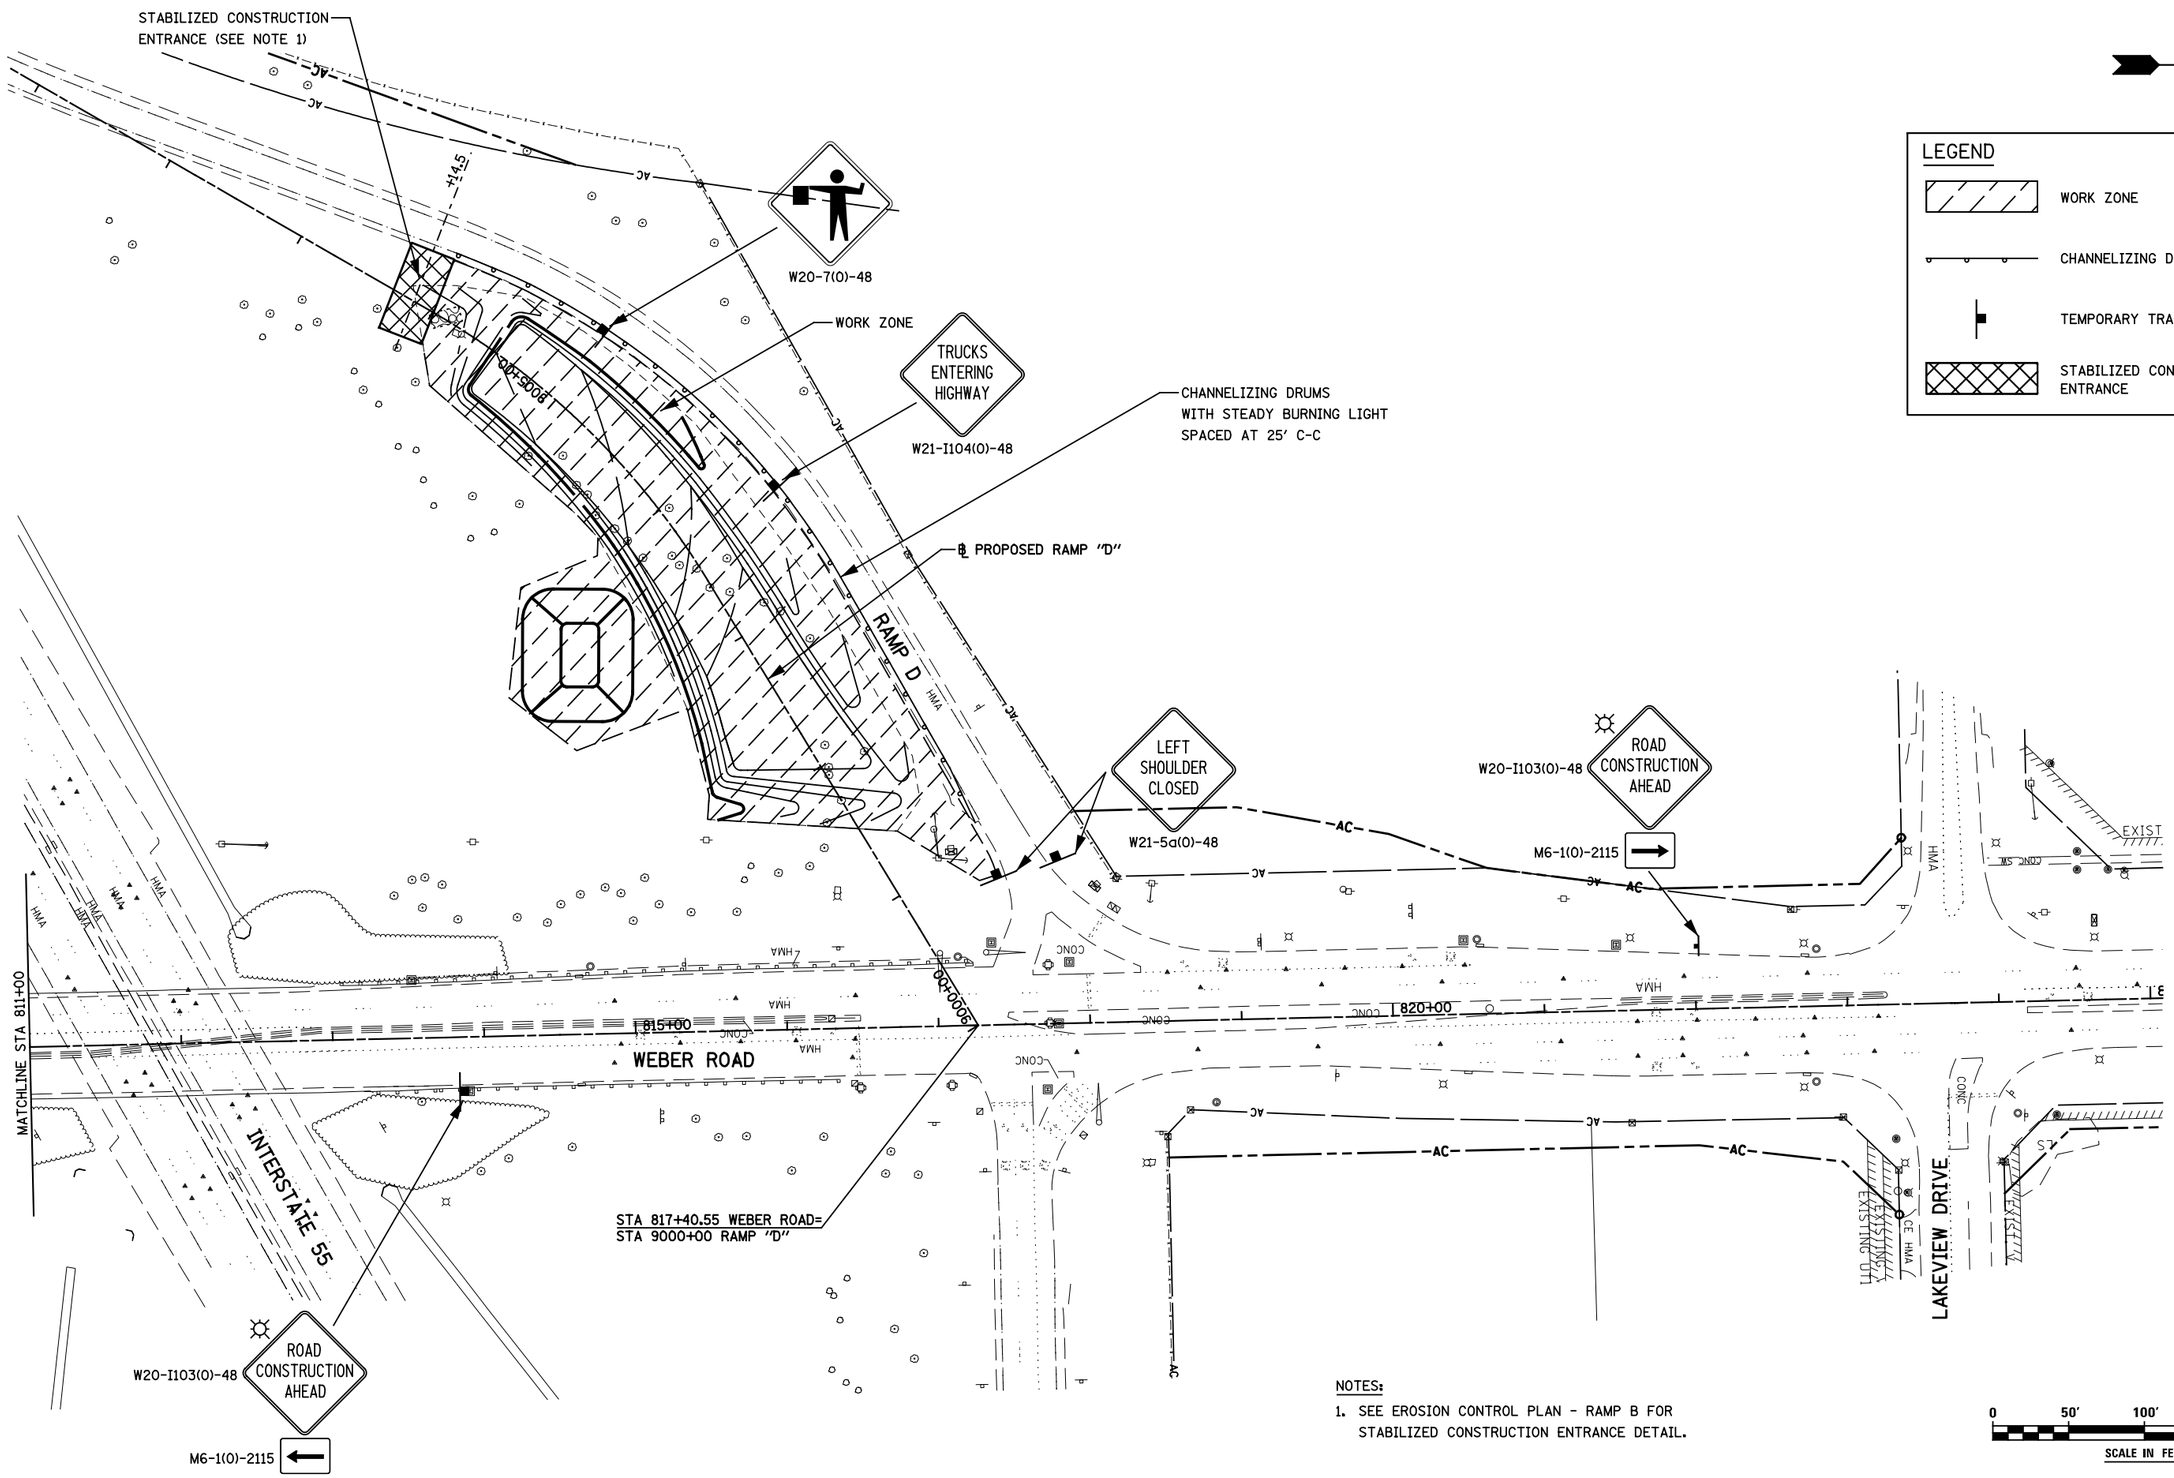

NOTES:

1. SEE EROSION CONTROL PLAN - RAMP B FOR STABILIZED CONSTRUCTION ENTRANCE DETAIL.

FILE NAME = D160753-sht-02-MOT.dgn

USER NAME = llugo	DESIGNED LL	REVISED -	STATE OF ILLINOIS DEPARTMENT OF TRANSPORTATION
	DRAWN KES	REVISED -	
PLOT SCALE = 1:100.00'	CHECKED PJO	REVISED -	
PLOT DATE = 7/16/2014	DATE 7/16/2014	REVISED -	

MAINTENANCE OF TRAFFIC PLAN - RAMP D

SCALE: AS SHOWN | SHEET NO. 2 OF 2 SHEETS | STA. TO STA.

F.A.I. RTE.	SECTION	COUNTY	TOTAL SHEETS	SHEET NO.
55	(99-1HB-1)A	WILL	33	16
		CONTRACT NO. 60Y53		
		ILLINOIS FED. AID PROJECT		