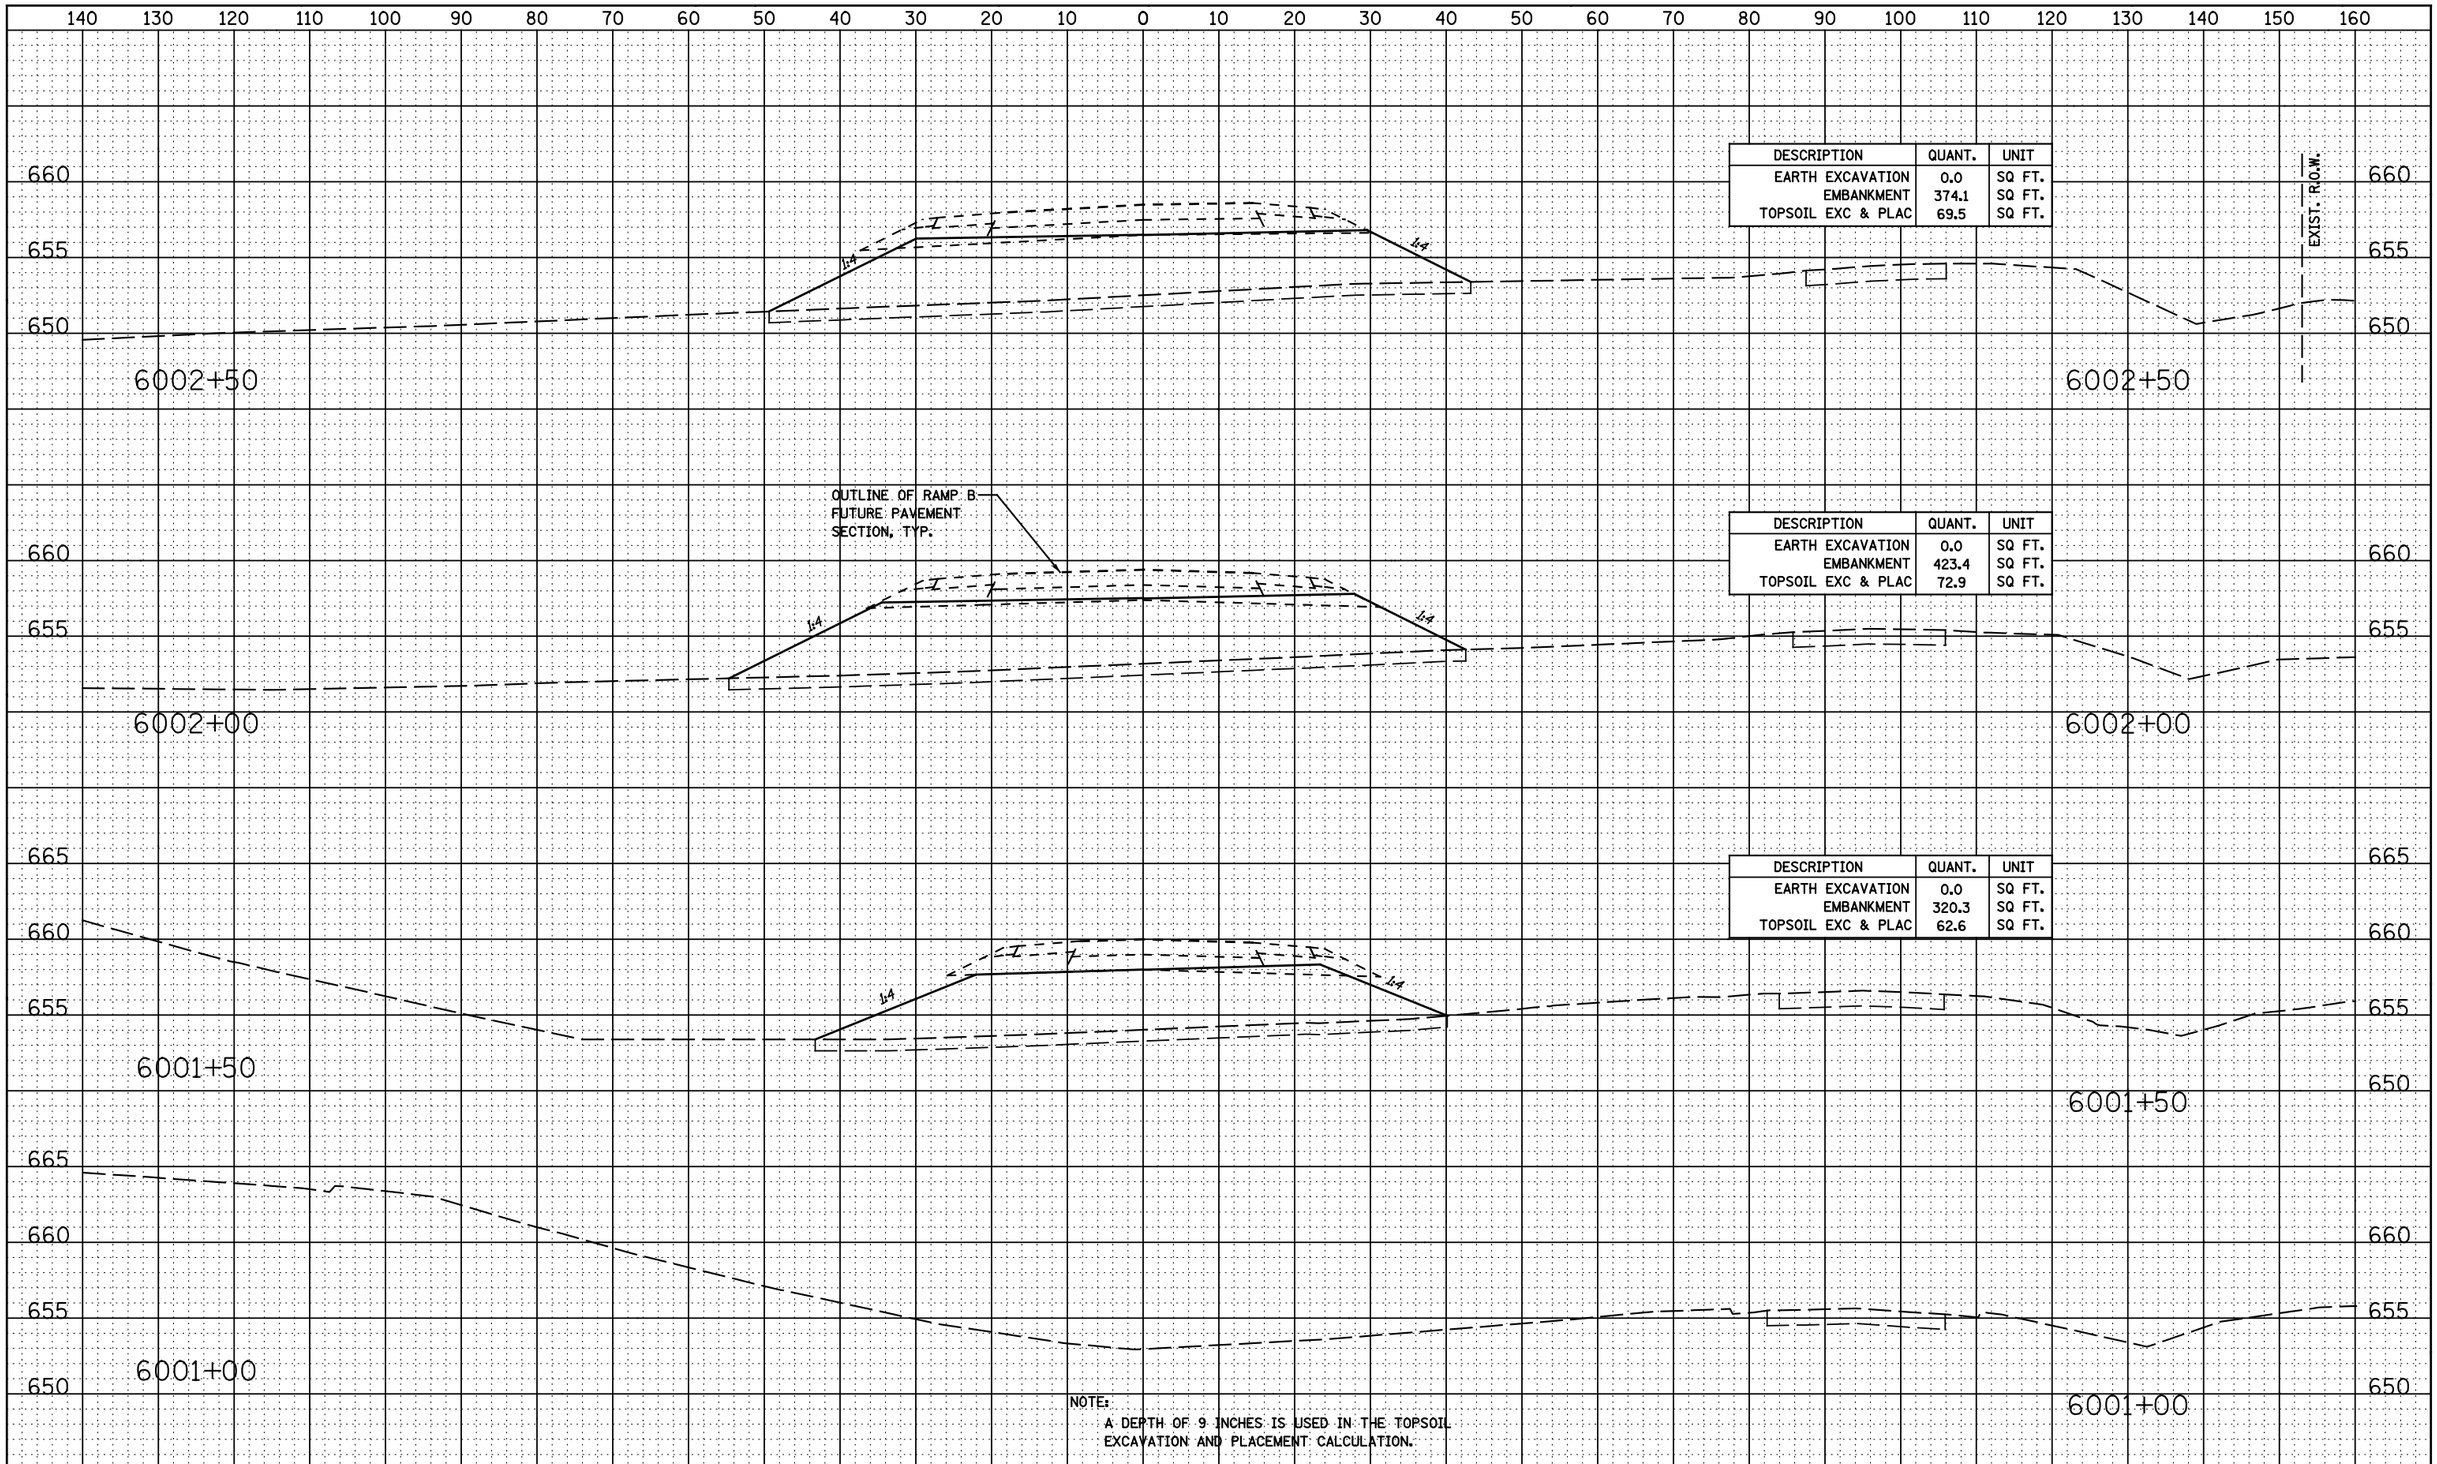

DESCRIPTION	QUANT.	UNIT
EARTH EXCAVATION	0.0	SQ FT.
EMBANKMENT	374.1	SQ FT.
TOPSOIL EXC & PLAC	69.5	SQ FT.

DESCRIPTION	QUANT.	UNIT
EARTH EXCAVATION	0.0	SQ FT.
EMBANKMENT	423.4	SQ FT.
TOPSOIL EXC & PLAC	72.9	SQ FT.

DESCRIPTION	QUANT.	UNIT
EARTH EXCAVATION	0.0	SQ FT.
EMBANKMENT	320.3	SQ FT.
TOPSOIL EXC & PLAC	62.6	SQ FT.

NOTE:
A DEPTH OF 9 INCHES IS USED IN THE TOPSOIL EXCAVATION AND PLACEMENT CALCULATION.

FINAL SURVEY		BY	DATE
NOTE BOOK	SURVEYED		
	PLOTTED		
	TEMPLATE		
	AREAS		
NO.	AREAS CHECKED		

ORIGINAL SURVEY		BY	DATE
NOTE BOOK	SURVEYED		
	PLOTTED		
	TEMPLATE		
	AREAS		
NO.	AREAS CHECKED		

FILE NAME = $FILEL$	USER NAME = llugo	DESIGNED - RTA	REVISED -
		DRAWN - KES	REVISED -
	PLOT SCALE = 1:20	CHECKED - PJO	REVISED -
	PLOT DATE = 7/16/2014	DATE - 7/16/2014	REVISED -

STATE OF ILLINOIS
DEPARTMENT OF TRANSPORTATION

CROSS SECTIONS
RAMP B

SCALE: | SHEET NO. 1 OF 3 SHEETS | STA. 6001+50 TO STA. 6003+00

F.A.P. RTE.	SECTION	COUNTY	TOTAL SHEETS	SHEET NO.
55	(99-1HB-1)A	WILL	33	28

CONTRACT NO. 60Y53

FED. ROAD DIST. NO. | ILLINOIS | FED. AID PROJECT