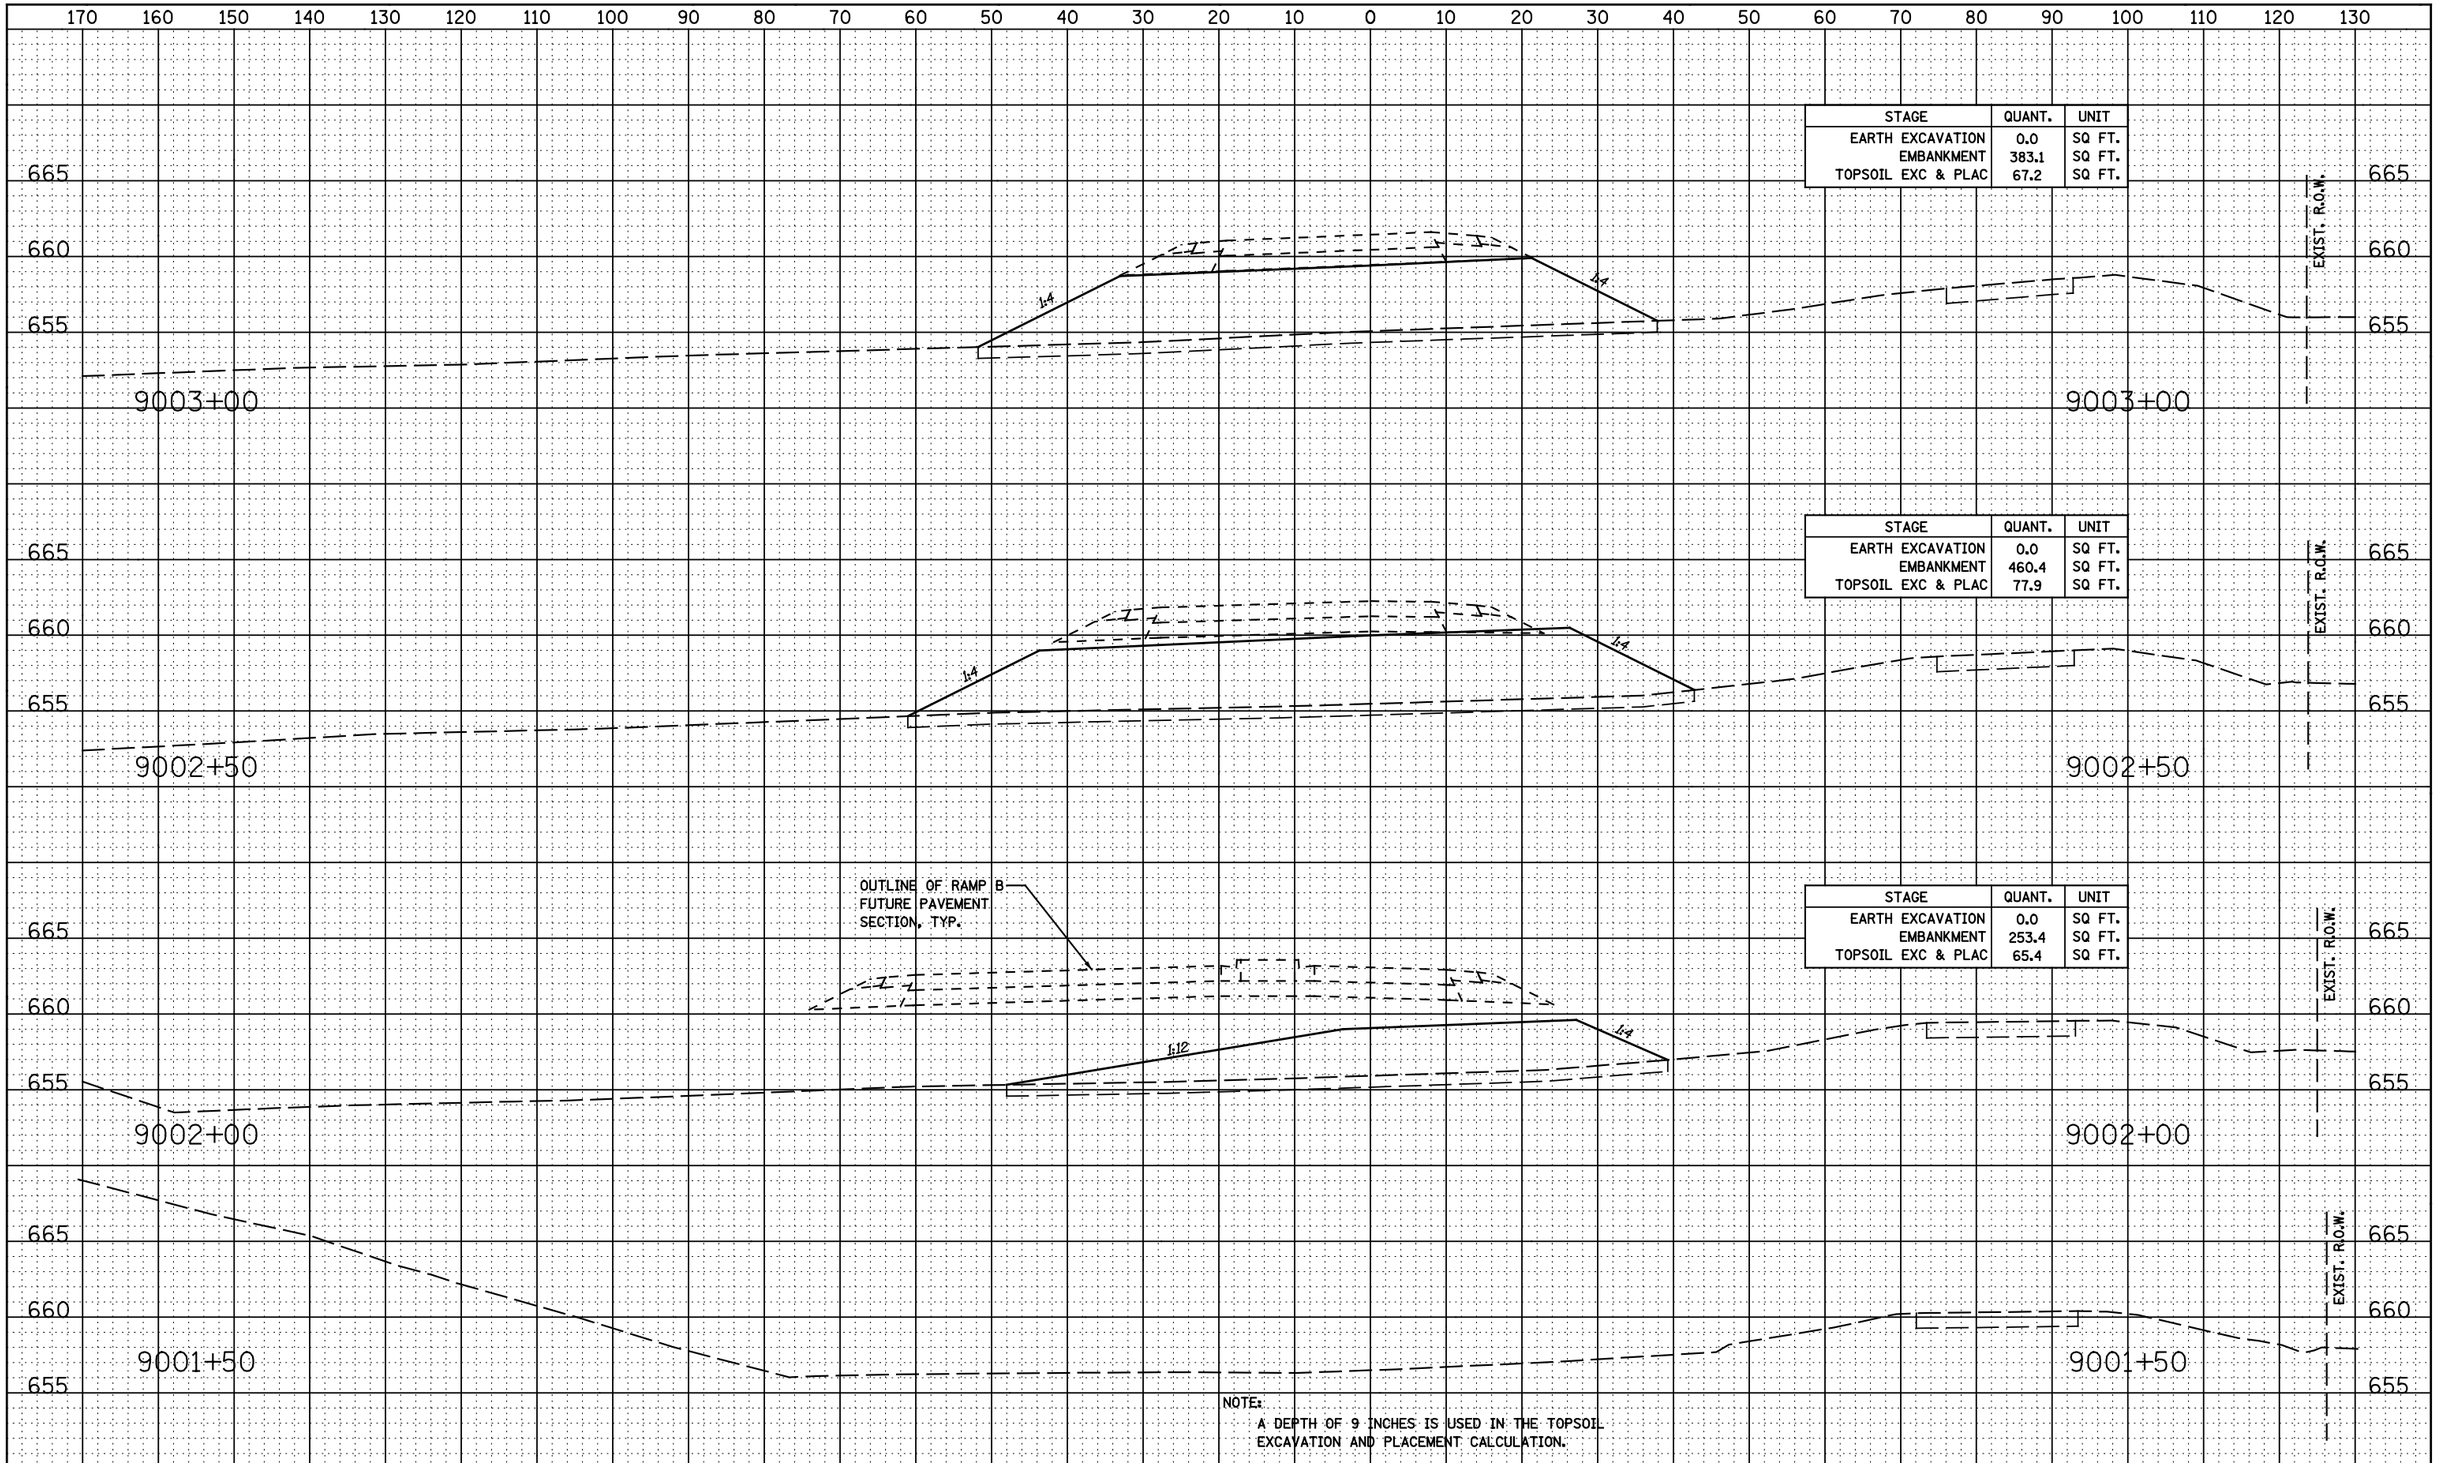

STAGE	QUANT.	UNIT
EARTH EXCAVATION	0.0	SQ FT.
EMBANKMENT	383.1	SQ FT.
TOPSOIL EXC & PLAC	67.2	SQ FT.

STAGE	QUANT.	UNIT
EARTH EXCAVATION	0.0	SQ FT.
EMBANKMENT	460.4	SQ FT.
TOPSOIL EXC & PLAC	77.9	SQ FT.

STAGE	QUANT.	UNIT
EARTH EXCAVATION	0.0	SQ FT.
EMBANKMENT	253.4	SQ FT.
TOPSOIL EXC & PLAC	65.4	SQ FT.

NOTE:
A DEPTH OF 9 INCHES IS USED IN THE TOPSOIL EXCAVATION AND PLACEMENT CALCULATION.

FINAL SURVEY	BY	DATE
SURVEYED		
PLOTTED		
TEMPLATE		
AREAS		
AREAS CHECKED		
NOTE BOOK NO.		

ORIGINAL SURVEY	BY	DATE
SURVEYED		
PLOTTED		
TEMPLATE		
AREAS		
AREAS CHECKED		
NOTE BOOK NO.		

FILE NAME = $FILEL$	USER NAME = llugo	DESIGNED - RTA	REVISED -
		DRAWN - KES	REVISED -
	PLOT SCALE = 1:20	CHECKED - PJO	REVISED -
	PLOT DATE = 7/16/2014	DATE - 7/16/2014	REVISED -

STATE OF ILLINOIS
DEPARTMENT OF TRANSPORTATION

CROSS SECTIONS
RAMP D

SCALE: | SHEET NO. 1 OF 3 SHEETS | STA. 9001+50 TO STA. 9003+00

F.A.P. RTE.	SECTION	COUNTY	TOTAL SHEETS	SHEET NO.
55	(99-1HB-1)A	WILL	33	31

CONTRACT NO. 60Y53

FED. ROAD DIST. NO. | ILLINOIS | FED. AID PROJECT