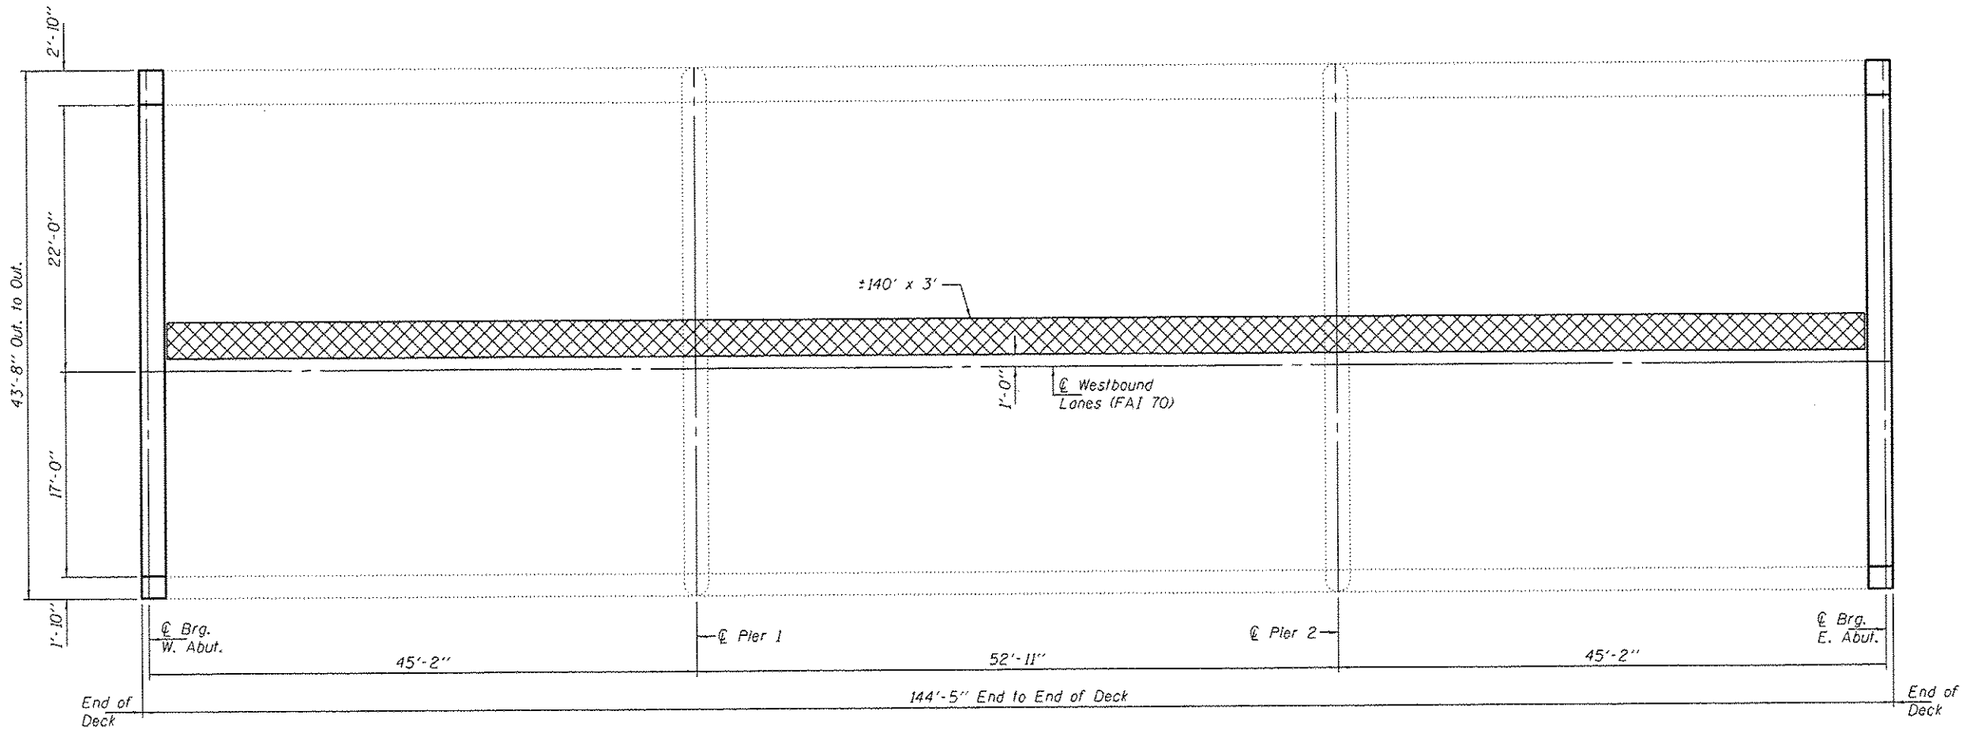

DECK SLAB REPAIR (PARTIAL) PLAN

Cross-Hatched area indicates Deck Slab Repair (Partial).

N

BILL OF MATERIAL

ITEM	UNIT	QUANTITY
Deck Slab Repair (Partial)	Cu. Yd.	46.7

DESIGNED - SMR	EXAMINED	Timothy A. Bulat	DATE - AUGUST 18, 2014	STATE OF ILLINOIS DEPARTMENT OF TRANSPORTATION	DECK SLAB REPAIR (PARTIAL) SN 060-0032 (W.B.)	F.A.I. RTE.	SECTION	COUNTY	TOTAL SHEETS	SHEET NO.
CHECKED - TLC		ACTING ENGINEER OF STRUCTURAL SERVICES				70	60-(11,12)RS-3	MADISON	242	211
DRAWN - Kyla M. Steffen	PASSED	J. Carl Koenig						CONTRACT NO. 76F13		
CHECKED - SMR TLC		ACTING ENGINEER OF BRIDGES AND STRUCTURES			SHEET NO. 8 OF 9 SHEETS			ILLINOIS FED. AID PROJECT		