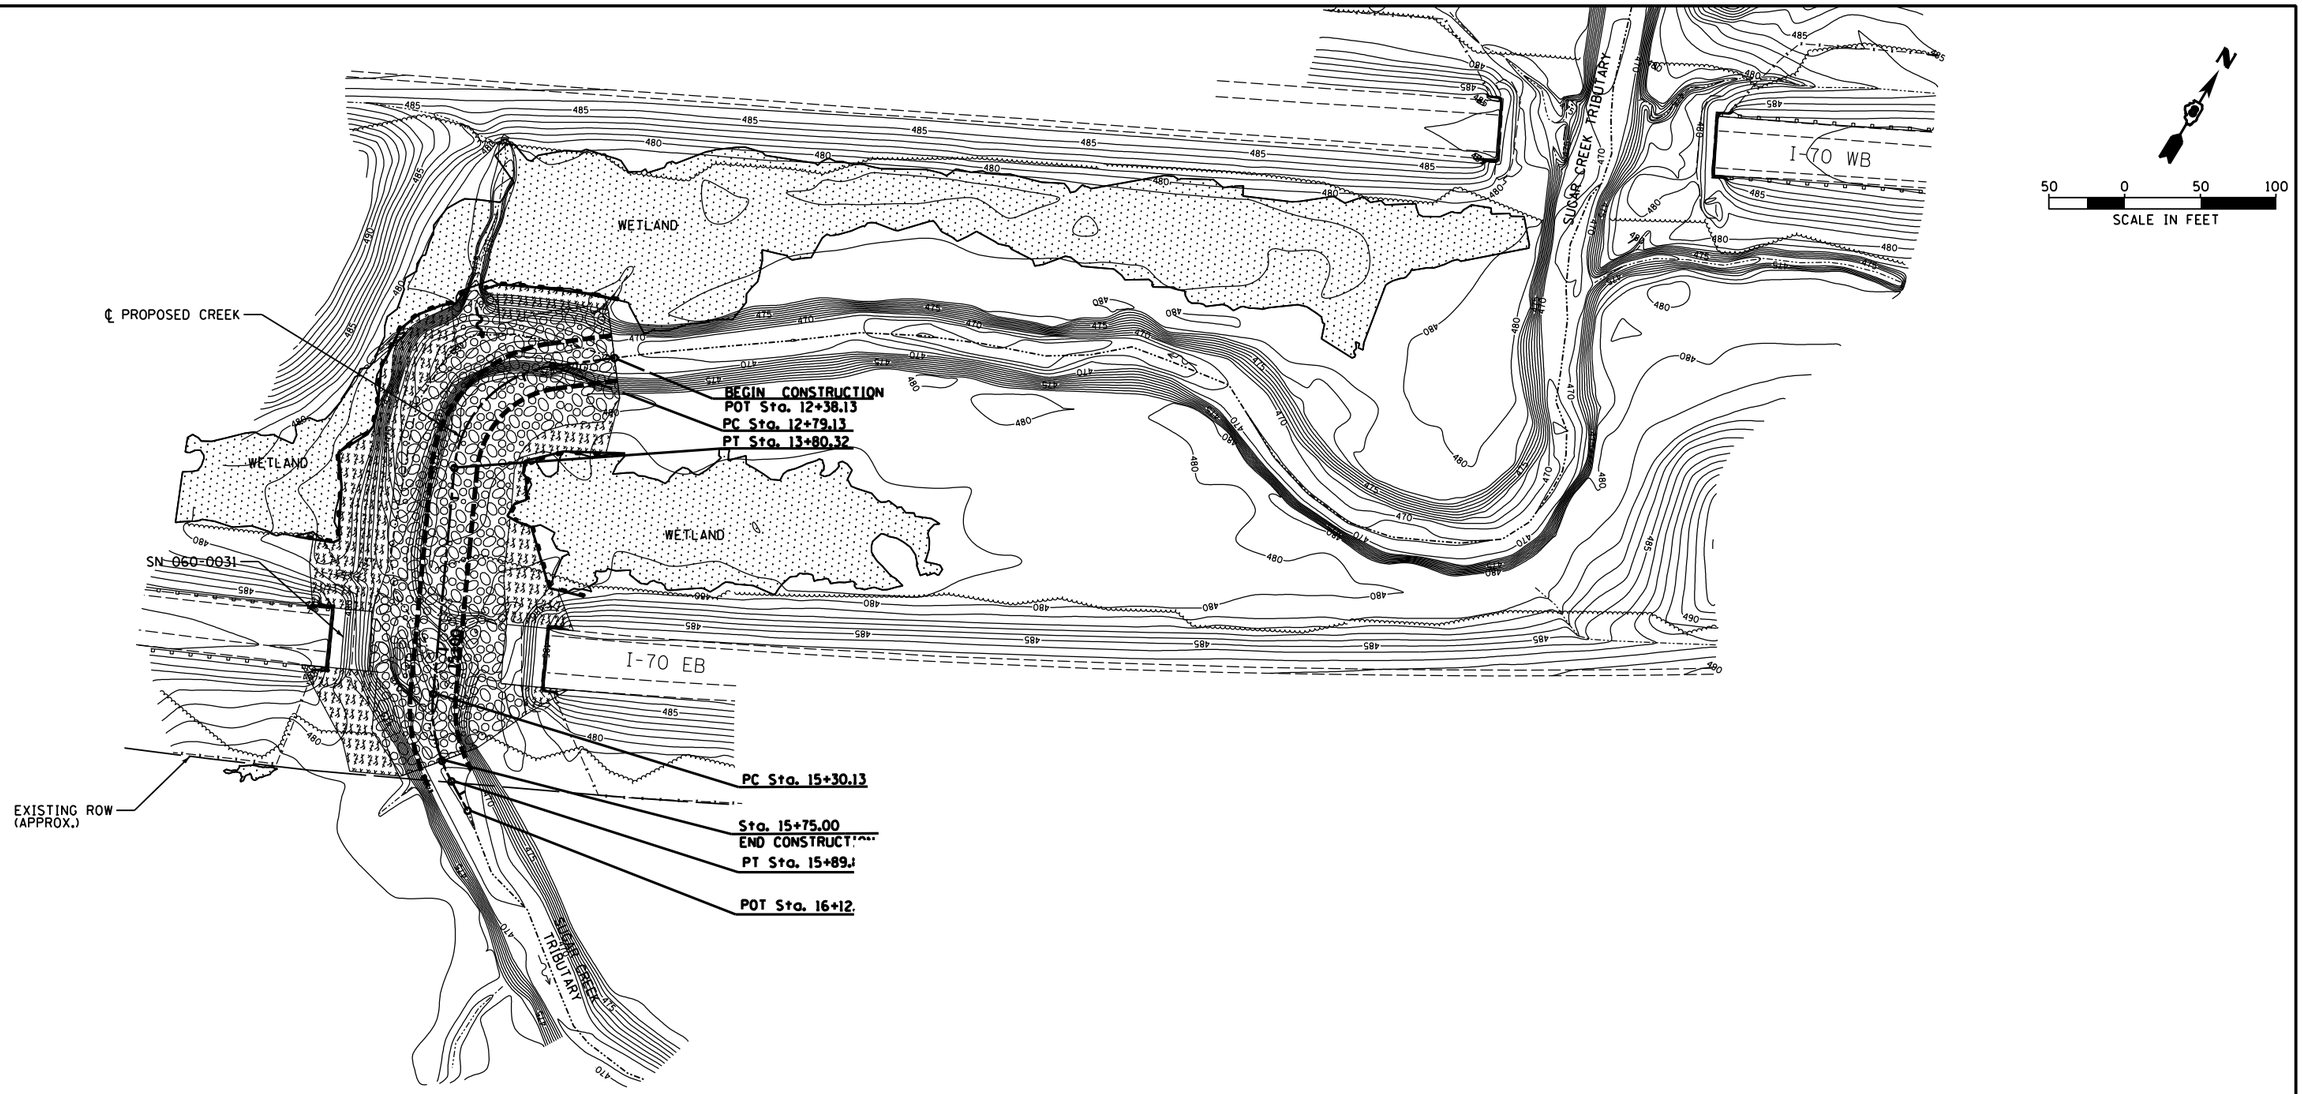

PROP. CURVE PROPCKCL-1
PI STA. = 13+39.11
Δ = 77° 17' 59" (LT)
D = 76° 23' 40"
R = 75.00'
T = 59.98'
L = 101.19'
E = 21.03'
P.C. STA. = 12+79.13
P.T. STA. = 13+80.32

PROP. CURVE PROPCKCL-2
PI STA. = 15+60.91
Δ = 34° 12' 54" (LT)
D = 57° 17' 45"
R = 100.00'
T = 30.78'
L = 59.72'
E = 4.63'
P.C. STA. = 15+30.13
P.T. STA. = 15+89.84

EROSION AND SEDIMENT CONTROL GENERAL NOTES:

1. THE CONTRACTOR SHALL AVOID THE WETLANDS AT ALL TIMES.
2. ALL AREAS DISTURBED FOR ANY REASON SHALL BE PERMANENTLY SEEDED AS DIRECTED BY THE ENGINEER. ALL AREAS DISTURBED BY THE CONTRACTOR OUTSIDE OF THE LIMITS SHOWN ON THE EROSION AND SEDIMENT CONTROL PLAN SHALL BE SEEDED AT THE CONTRACTOR'S EXPENSE.
3. CLASS 2A SEEDING AND MULCH IS TO BE PLACED AS SOON AS EARTHWORK IS COMPLETED.

LEGEND

- CLASS 2A SEEDING AND MULCH
- STONE RIPRAP, CLASS A5
- PERIMETER EROSION BARRIER

EFK•Moen, LLC
Civil Engineering Design

FILE NAME = c:\pw_work\pwidot\hoffmanj\d0402244\xx-0876F13-sht-eros.dgn	USER NAME = hoffmanj	DESIGNED - DWB	REVISED -
	PLOT SCALE = 100.0000 ' / in.	DRAWN - JRD	REVISED -
$MODELNAME$	PLOT DATE = 6/27/2014	CHECKED - CDL	REVISED -
		DATE - 5/7/14	REVISED -

STATE OF ILLINOIS
DEPARTMENT OF TRANSPORTATION

EROSION AND SEDIMENT CONTROL

SCALE: 1"=50' | SHEET 1 OF 1 SHEETS | STA. TO STA.

F.A.I. RTE.	SECTION	COUNTY	TOTAL SHEETS	SHEET NO.
70	60-(11,12)RS-3	MADISON	242	121

CONTRACT NO. 76F13

ILLINOIS FED. AID PROJECT