F.A.P. RTE.	SECTION	COUNTY	TOTAL SHEETS	SHEET NO.
335	119R-2	LAKE	439	102
STA. 432+83.12		TO STA. 470+56.84		
FED. ROAD DIST. NO.	ILLINOIS	FED. AID PROJECT		

60B01

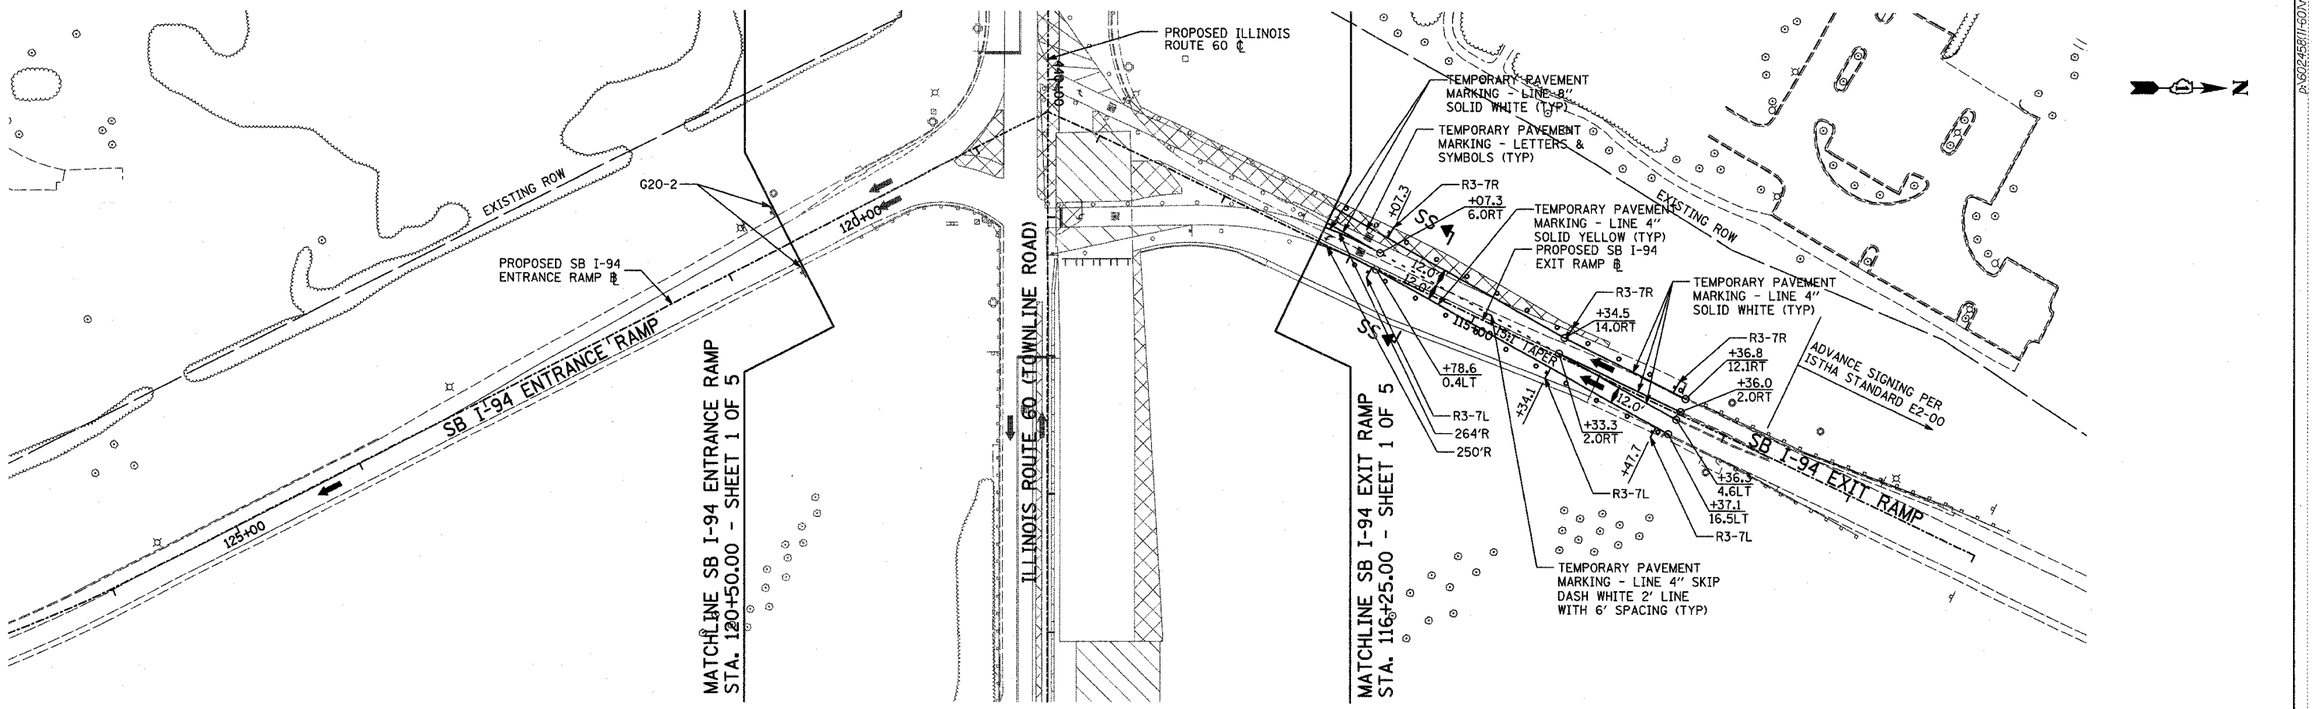

LEGEND:

- CONSTRUCTION ZONE
- TEMPORARY PAVEMENT
- TRAFFIC MOVEMENT
- TEMPORARY SIGN (SEE M.O.T. SIGNING LEGEND)
- TYPE II BARRICADES OR DRUMS W/ MONO-DIRECTIONAL STEADY BURNING LIGHT
- TYPE III BARRICADE W/2 FLASHING BIDIRECTIONAL LIGHTS
- TEMPORARY CONCRETE BARRIER
- ARROW BOARD
- M.O.T. APPURTENANCES REMAINING FROM PREVIOUS STAGES

50 0 50 100

SCALE: 1" = 50'-0"

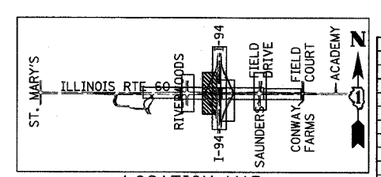

LOCATION MAP

REVISIONS	
NAME	DATE

ILLINOIS DEPARTMENT OF TRANSPORTATION

ILLINOIS RTE 60 OVER I-94

MAINTENANCE OF TRAFFIC PLAN
SOUTHBOUND INTERSTATE 94 RAMPS
STAGE 1A - SHEET 4 OF 5

SCALE: 1"=50'-0" DRAWN BY: MPG, CBS
DATE: MAY 8, 2007 CHECKED BY: JDF

TY·LIN INTERNATIONAL

p:\602458(11-60)\road\60motia_sht04.dgn
05/02/2007 10:27:39 AM